COLUMBIA BASIN PROJECT - IRRIGATION BLOCK 75

GRANT COUNTY, WASHINGTON

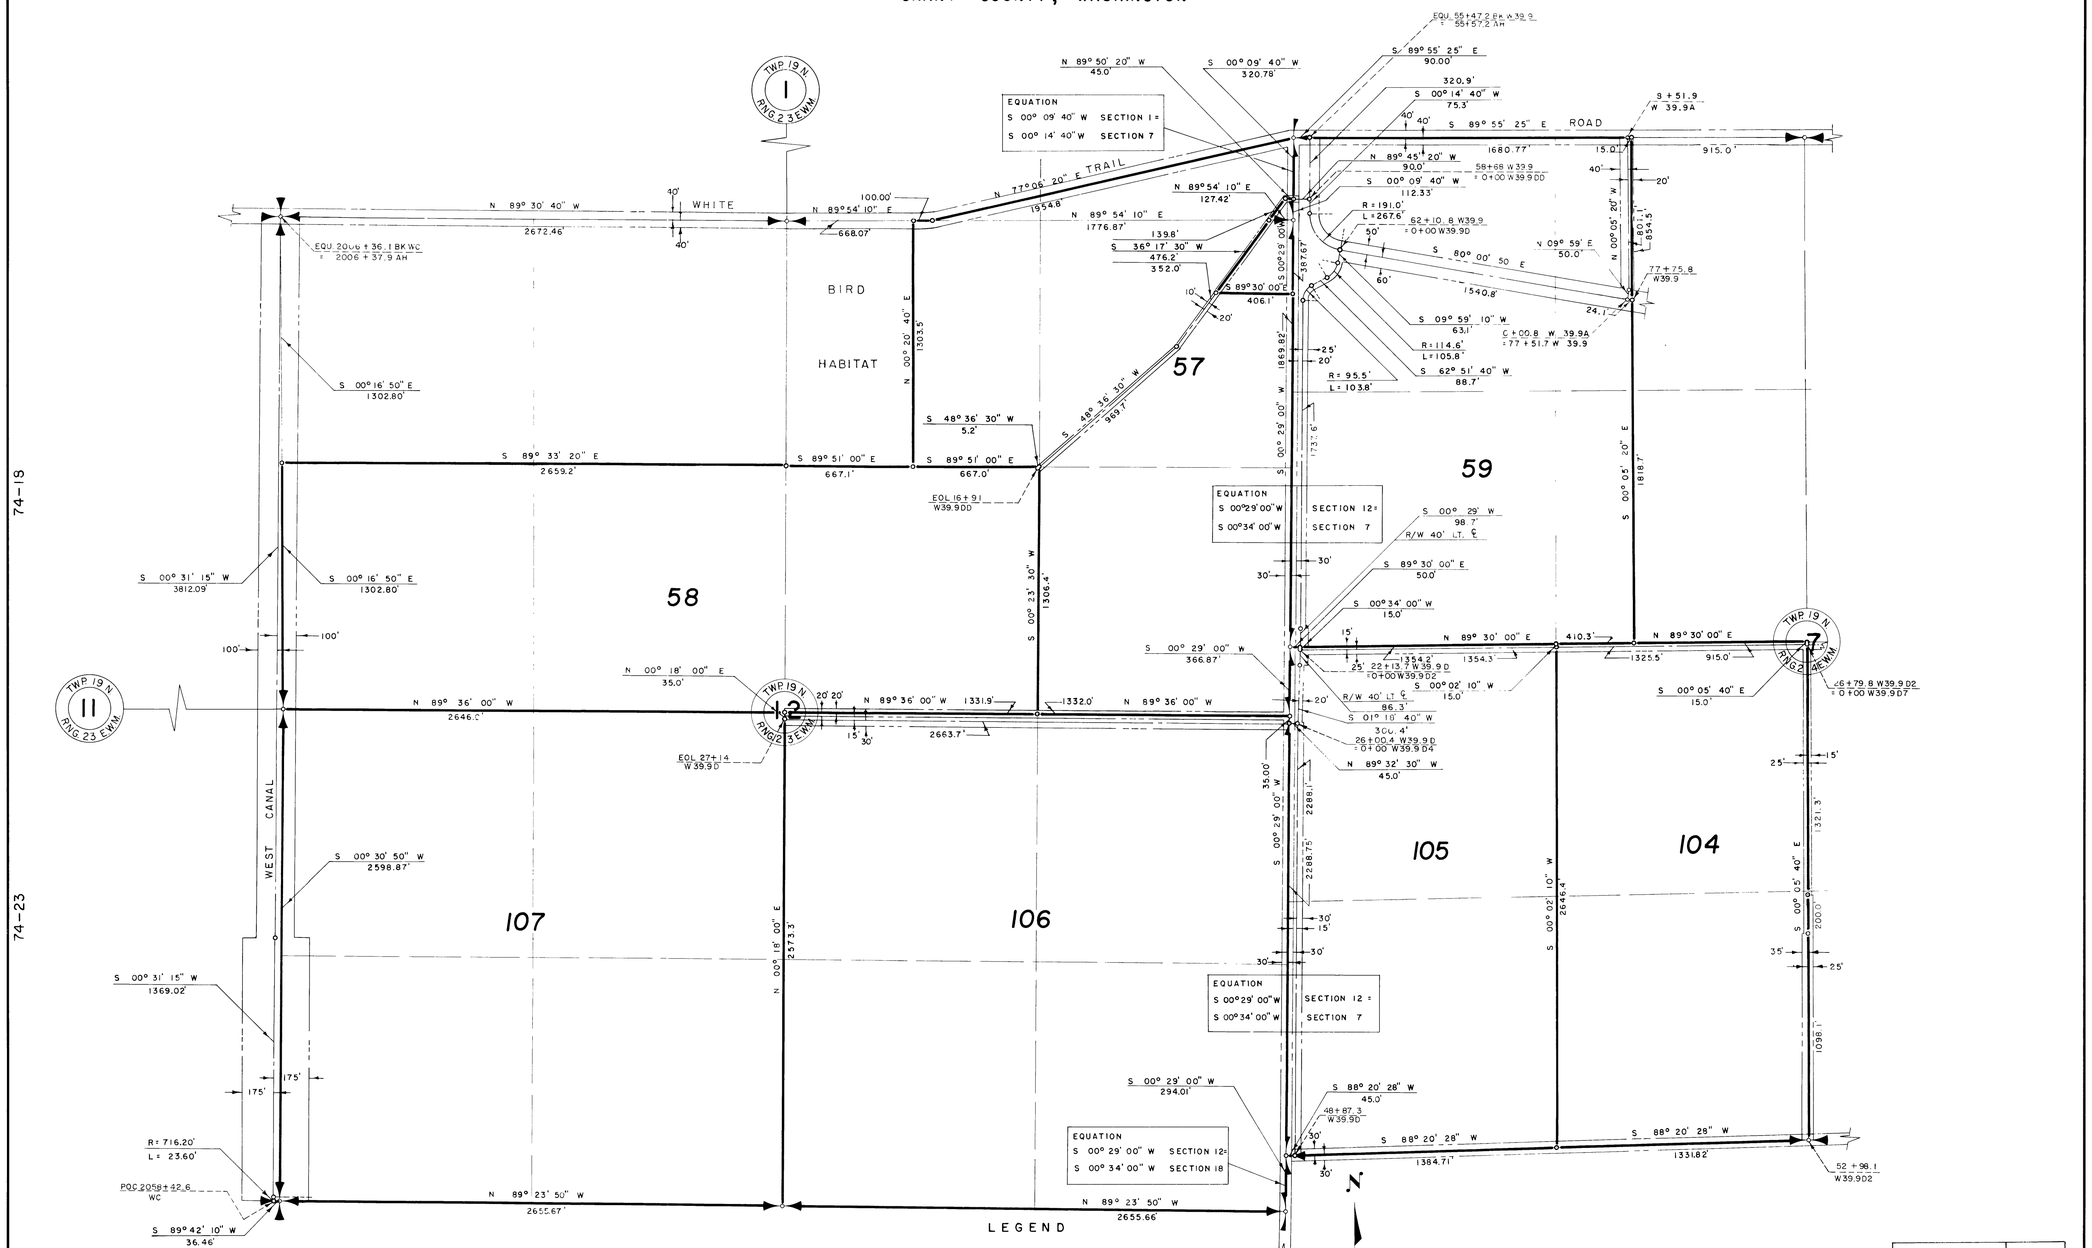

LEGEND

Boundaries of Units
Rights of Way for Roads
Rights of Way for Canals
Rights of Way for Drains

SCALE OF FEET

107 Unit Number

Drawn G.P.S.
Checked D.E.J.
Surveys certified

J.D. Humes
Chief, ~~Engr. Div.~~ of D.&C. Div.

DATE 8-21-59

THIS SHEET NOT RECORDED

REV. TO 12-8-64 [signature]

I certify that this is Sheet 8 of 12 Supplemental Sheets of the Fifth Revision of the Final Farm Unit Plat of Irrigation Block 75.

W.G. Draper
Regional Director (Acting)

DATE 8-26-59

222-116-31296-16