COLUMBIA BASIN PROJECT - IRRIGATION BLOCK 75

GRANT COUNTY, WASHINGTON

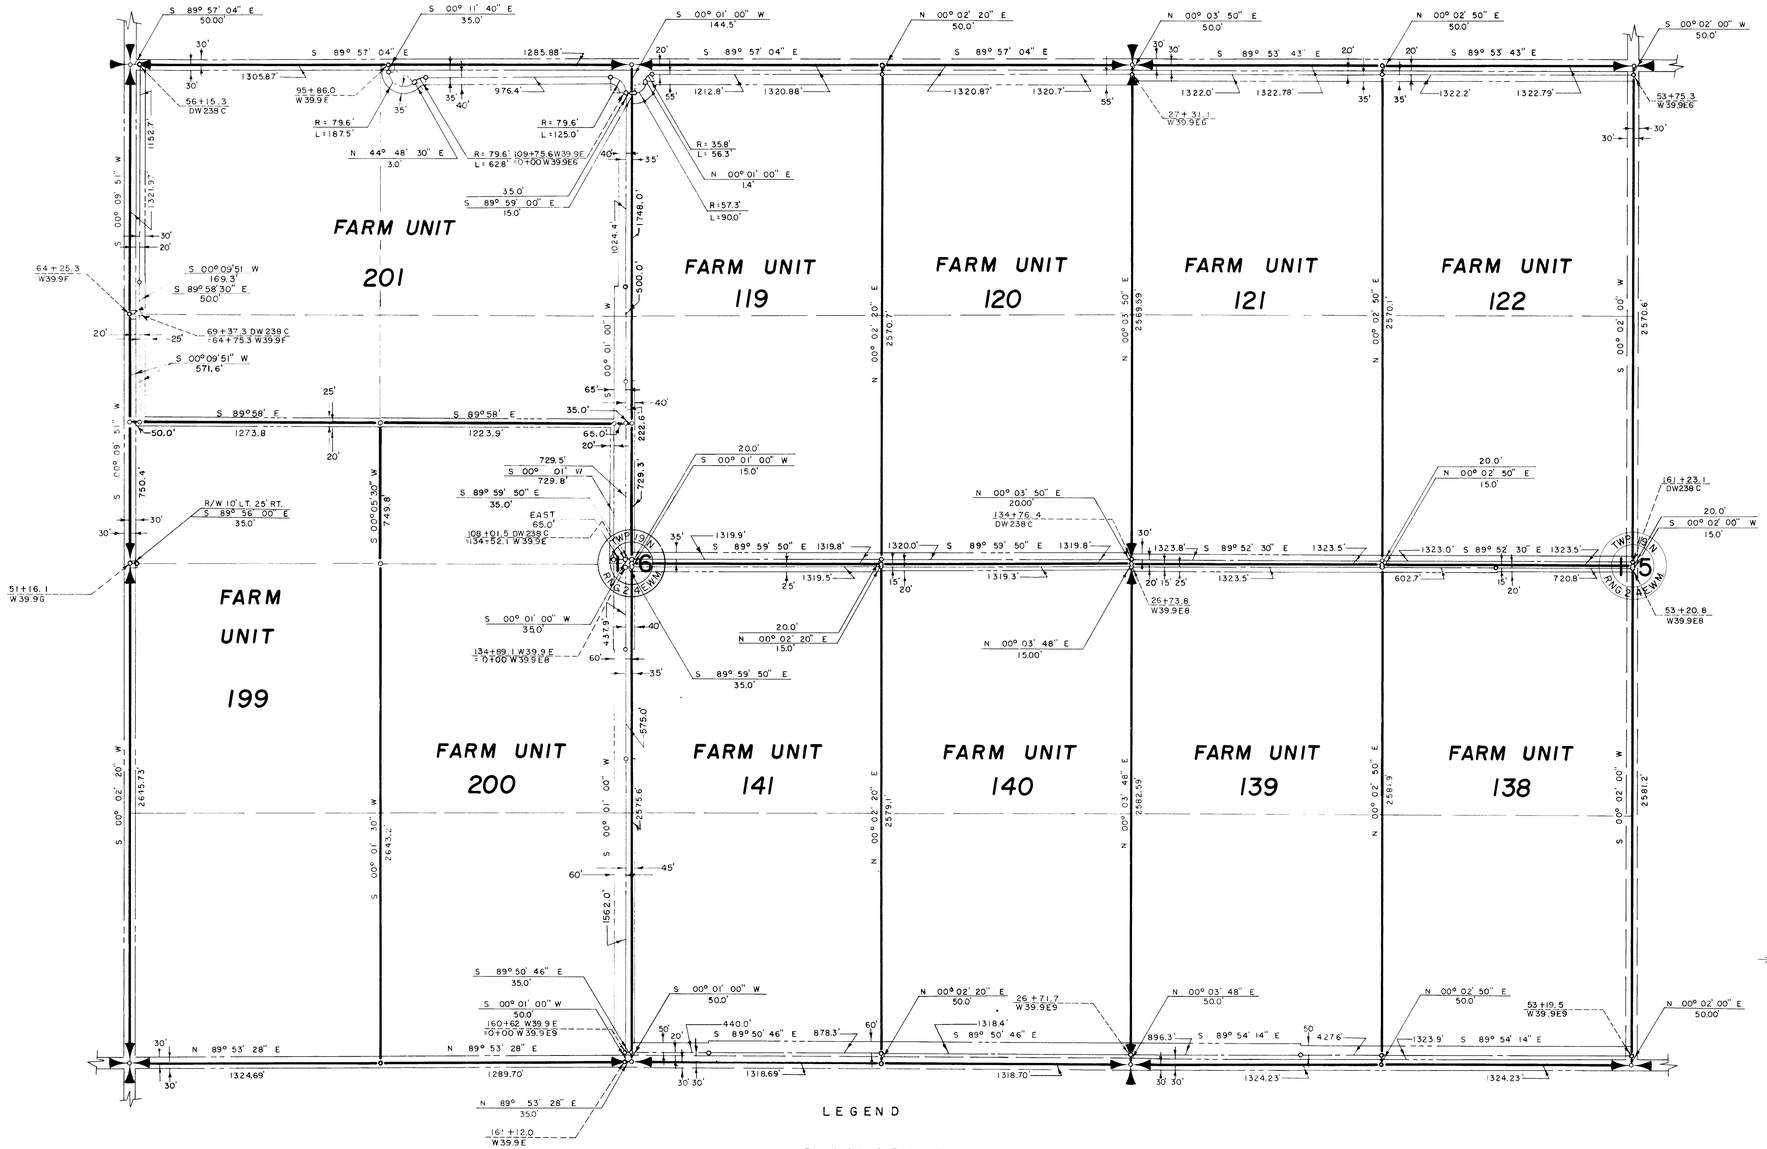

LEGEND

- Boundaries of Farm Units
- Rights of Way for Roads
- Rights of Way for Canals
- Rights of Way for Drains
- Rights of Way for Proposed Roads

4 3 2 1 0 2 4 6 8 1,000

SCALE OF FEET

Drawn G.P.S.
Checked E.S.M.
Surveys certified

A.J. Davidson
Chief, Engr. Div.

DATE 8-2-61

I certify that this is Sheet 4 of 6 Supplemental Sheets of the Sixth Revision of the Final Farm Unit Plat of Irrigation Block 75

M.B. Austin
Regional Director (Acting)

DATE 8-14-61

222-116-32174-19