COLUMBIA BASIN PROJECT - IRRIGATION BLOCK 75

GRANT COUNTY, WASHINGTON

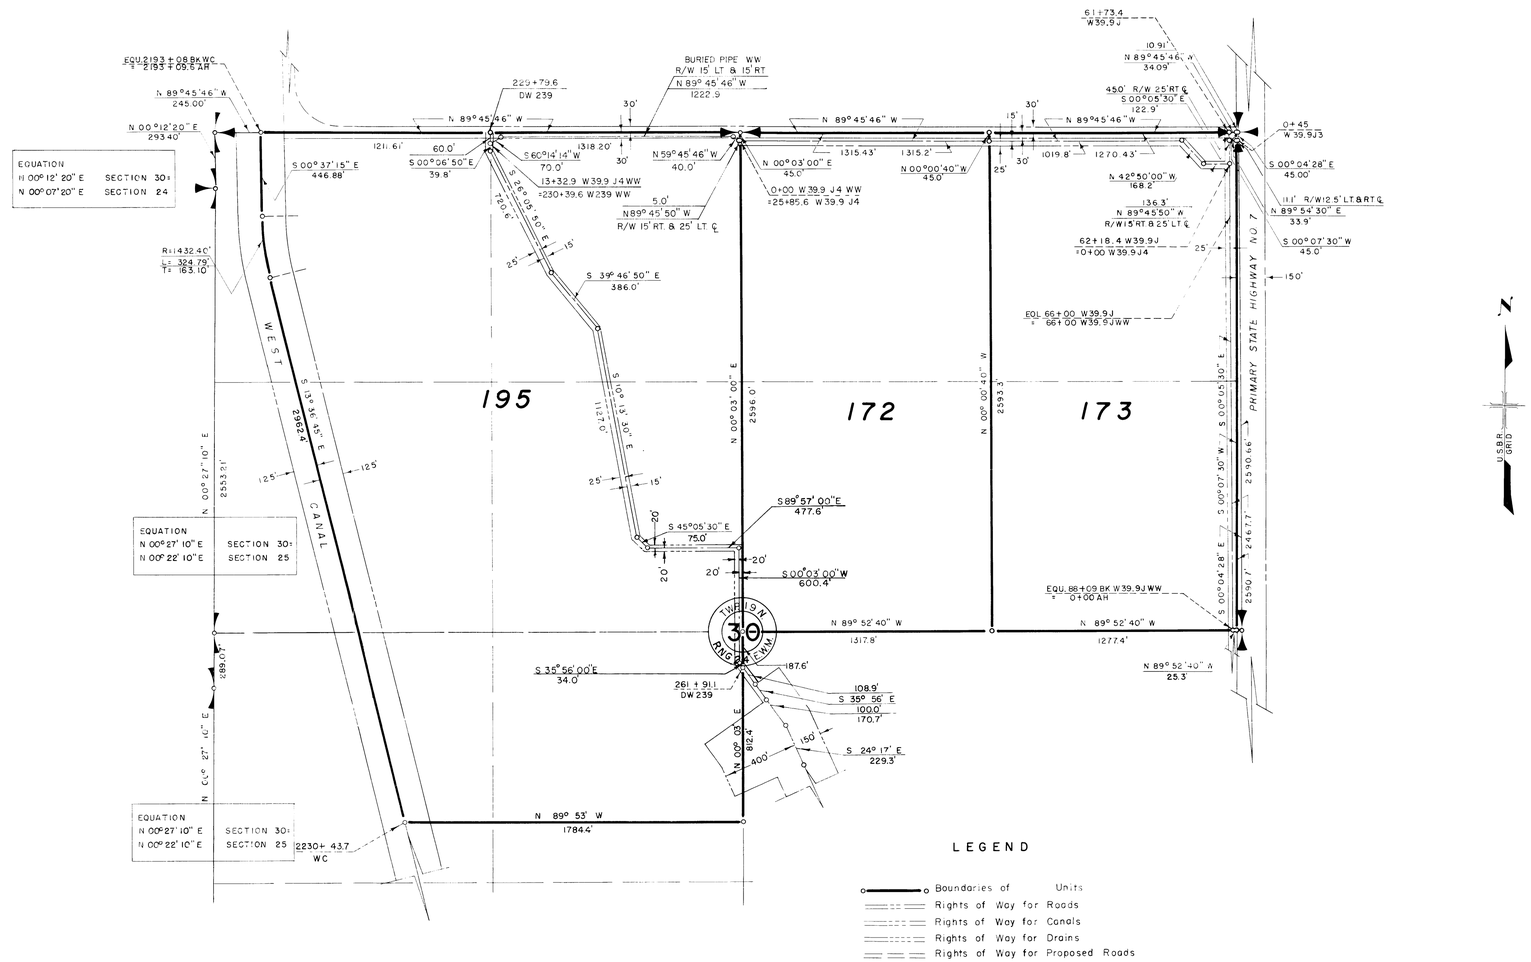

LEGEND

- Boundaries of Units
- Rights of Way for Roads
- Rights of Way for Canals
- Rights of Way for Drains
- Rights of Way for Proposed Roads

4 3 2 1 0 2 4 6 8 1,000
SCALE OF FEET

REV. TO 8-13-75	de
REV. TO 7-29-66	

I certify that this is Sheet 6 of 6 Supplemental Sheets of the Fourth Revision of the Final Farm Unit Plat of Irrigation Block 75

Wm. H. Tuller
Regional Director (Act.)

DATE 7-23-58

Drawn BBI
Checked ESM
Surveys certified

J. D. Humes
Chief, ~~Engr.~~ Div. of D&C.

DATE 7-3-58

77-9

78-4

222-116-30490-27