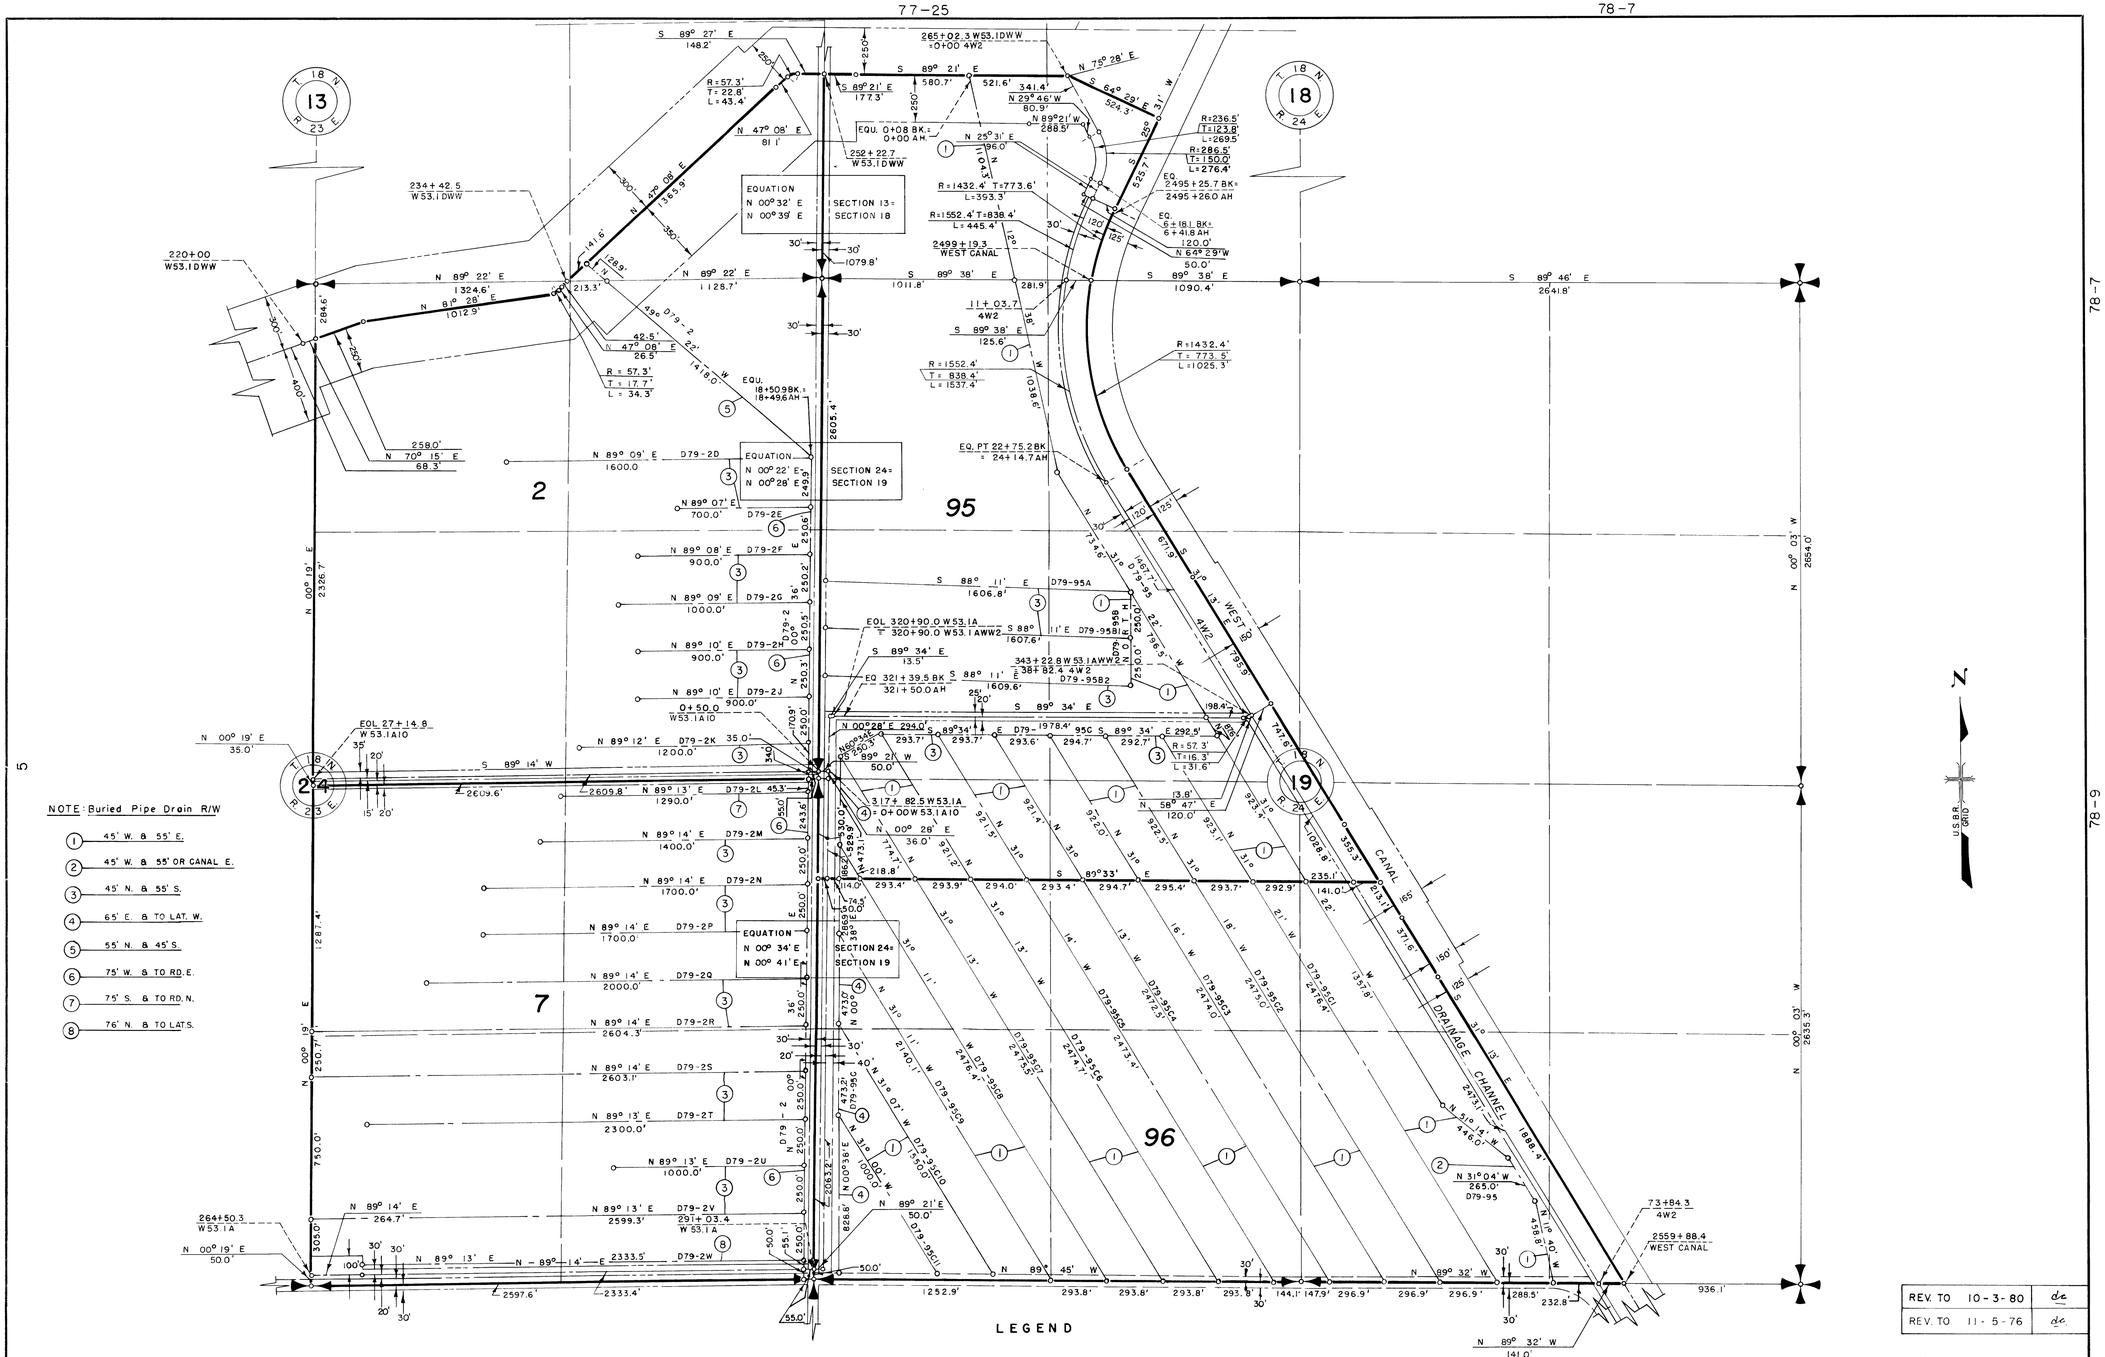

NOTE: Buried Pipe Drain R/W

1. 45' W. & 55' E.
2. 45' W. & 55' OR CANAL E.
3. 45' N. & 55' S.
4. 65' E. & TO LAT. W.
5. 55' N. & 45' S.
6. 75' W. & TO RD. E.
7. 75' S. & TO RD. N.
8. 76' N. & TO LAT. S.

LEGEND

- Boundaries of Units
- Rights of Way for Roads
- Rights of Way for Canals
- Rights of Way for Drains
- Rights of Way for Proposed Roads
- 7 Unit Number

400 3 2 1 0 2 400
SCALE OF FEET

REV. TO	10-3-80	de
REV. TO	11-5-76	de

Drawn W.G.L.
Checked J.S.A.
Surveys certified
J. D. Humes
Chief, D&C. Div.
DATE 8-24-59

I certify that this is Sheet 1 of 9 Supplemental Sheets of the Second Revision of the Final Farm Unit Plat of Irrigation Block 79.

W.G. Draper
Regional Director (Acting)
DATE 8-26-59

8 7

222-116-31421-6