83-12

83-13

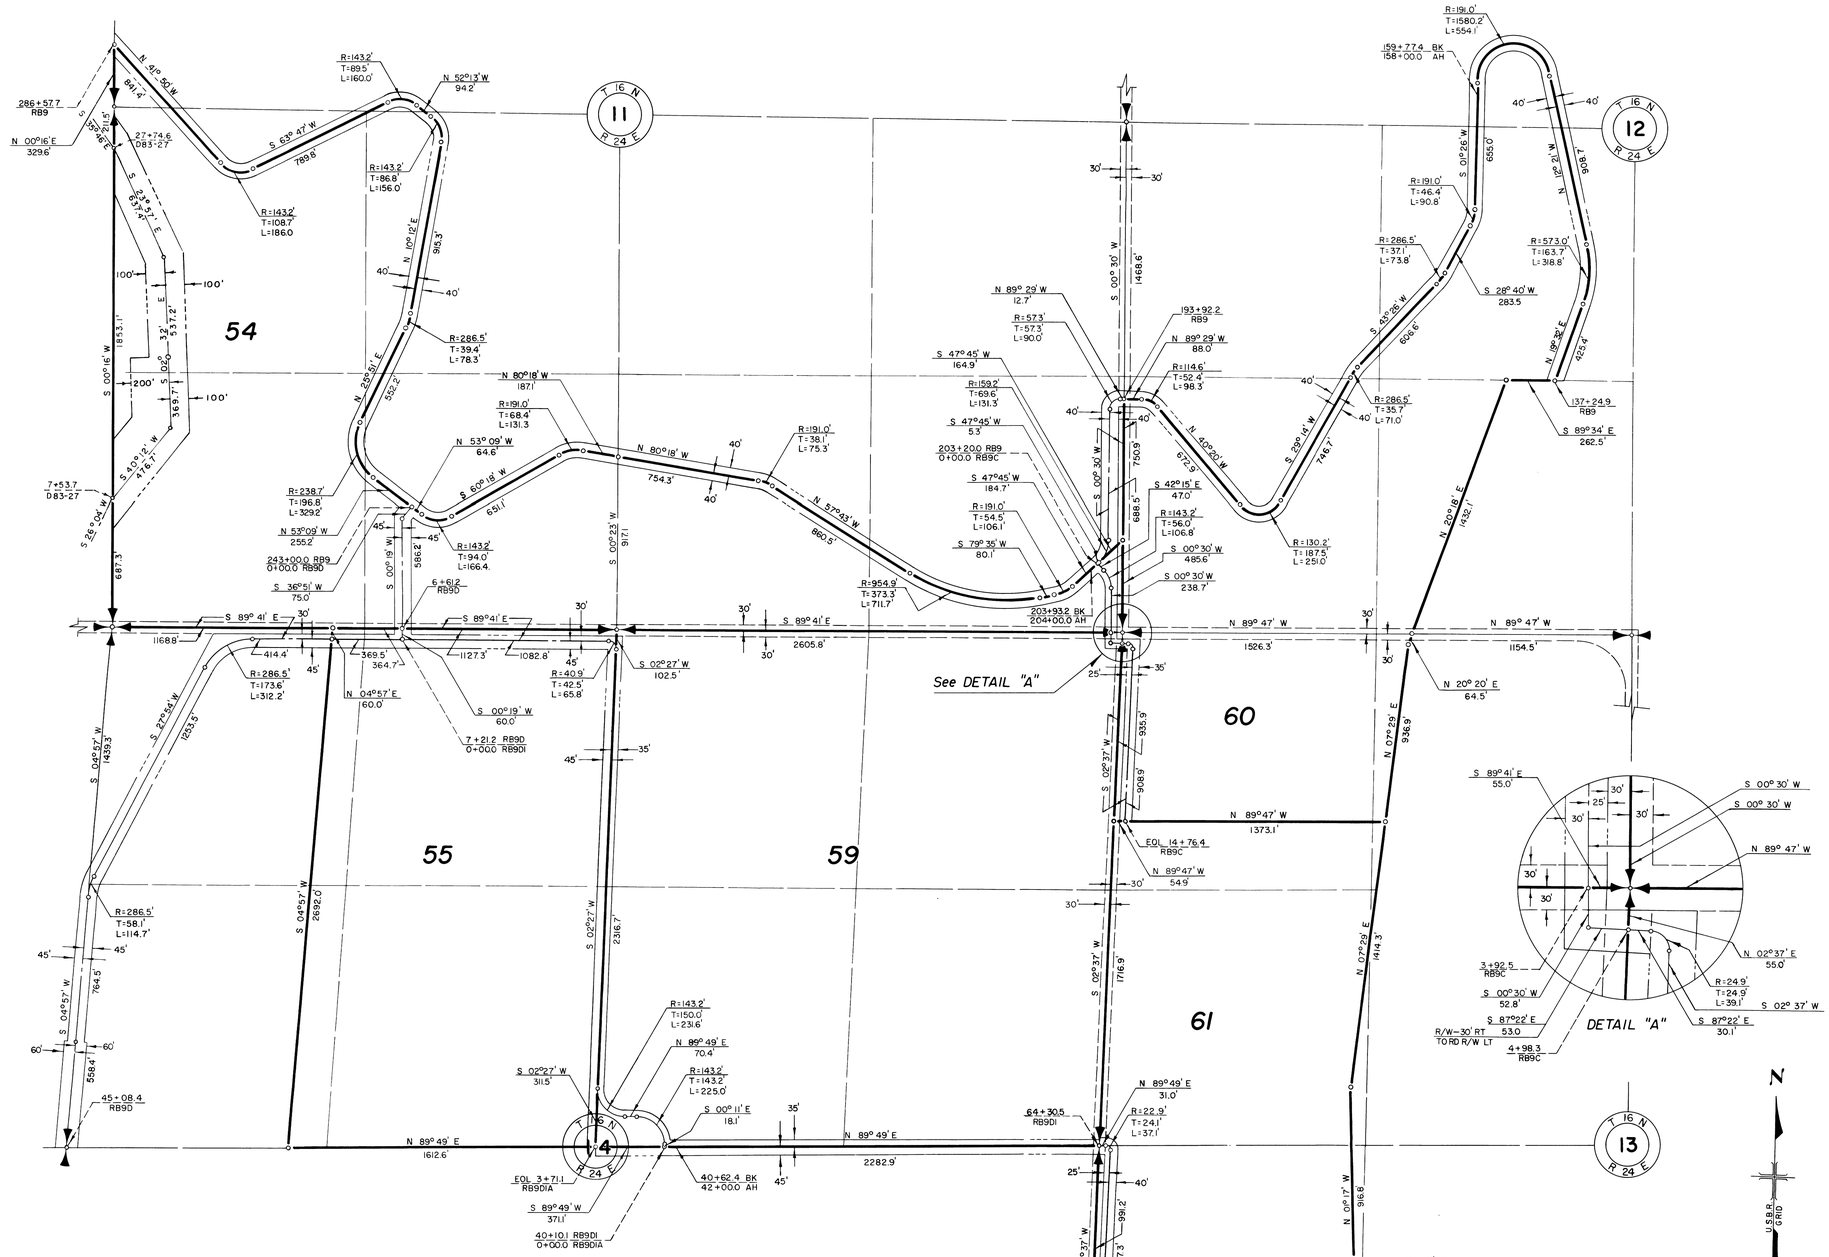

BLOCK 84 HAS NOT BEEN DEVELOPED BY THE U.S.

Drawn TEG
Checked ERP
Surveys certified

A. J. Davidson
Chief, D.&C. Div. (Acting)

DATE 7-31-1956

400 3 2 1 0 2 400
SCALE OF FEET

LEGEND

- Boundaries of Units
- Rights of Way for Roads
- Rights of Way for Canals
- Rights of Way for Drains
- Rights of Way for Proposed Roads

60 Unit Number

I certify that this is Sheet 5 of 11 Supplemental Sheets of the Revision of the Final Farm Unit Plat of Irrigation Block 84.

Wm. H. Tuller
Regional Director (Acting)

DATE 9-11-1956

REV. TO 11-8-76 dc

85-23

85-22

8

10

222-116-28283-9