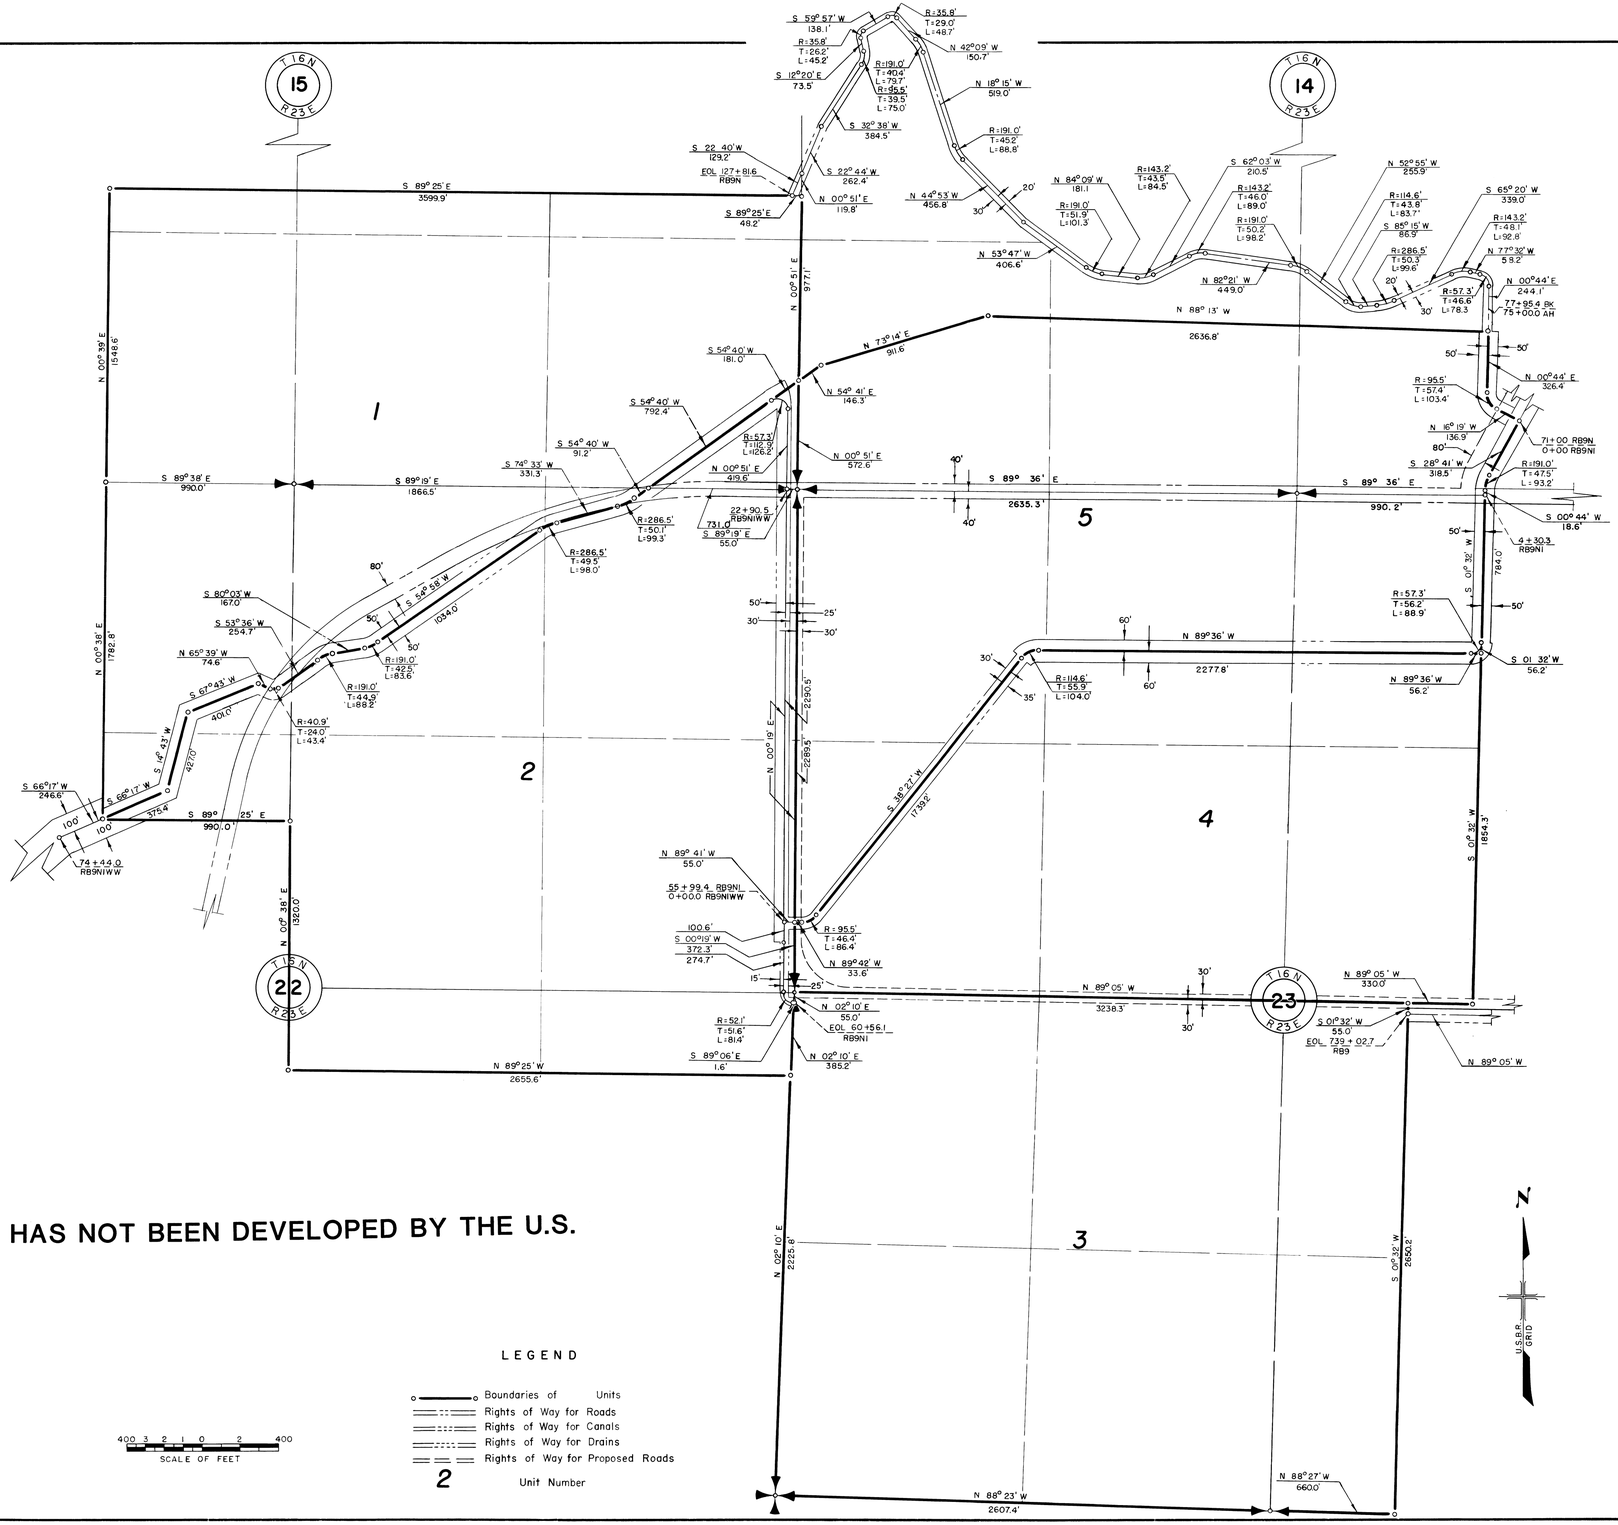

BLOCK 84 HAS NOT BEEN DEVELOPED BY THE U.S.

LEGEND

- Boundaries of Units
- Rights of Way for Roads
- Rights of Way for Canals
- Rights of Way for Drains
- Rights of Way for Proposed Roads
- 2 Unit Number

400 3 2 1 0 2 400
SCALE OF FEET

Drawn T.E.G.
Checked E.S.M.
Surveys certified
A. J. Davidson
Chief, D. & C. Div. (Acting)
DATE 7-31-1956

I certify that this is Sheet 11 of 11 Supplemental Sheets of the Revision of the Final Form Unit Plat of Irrigation Block 84.

Wm. H. Tuller
Regional Director (Acting)
DATE 9-11-1956

16

222-116-28283-15

5

14