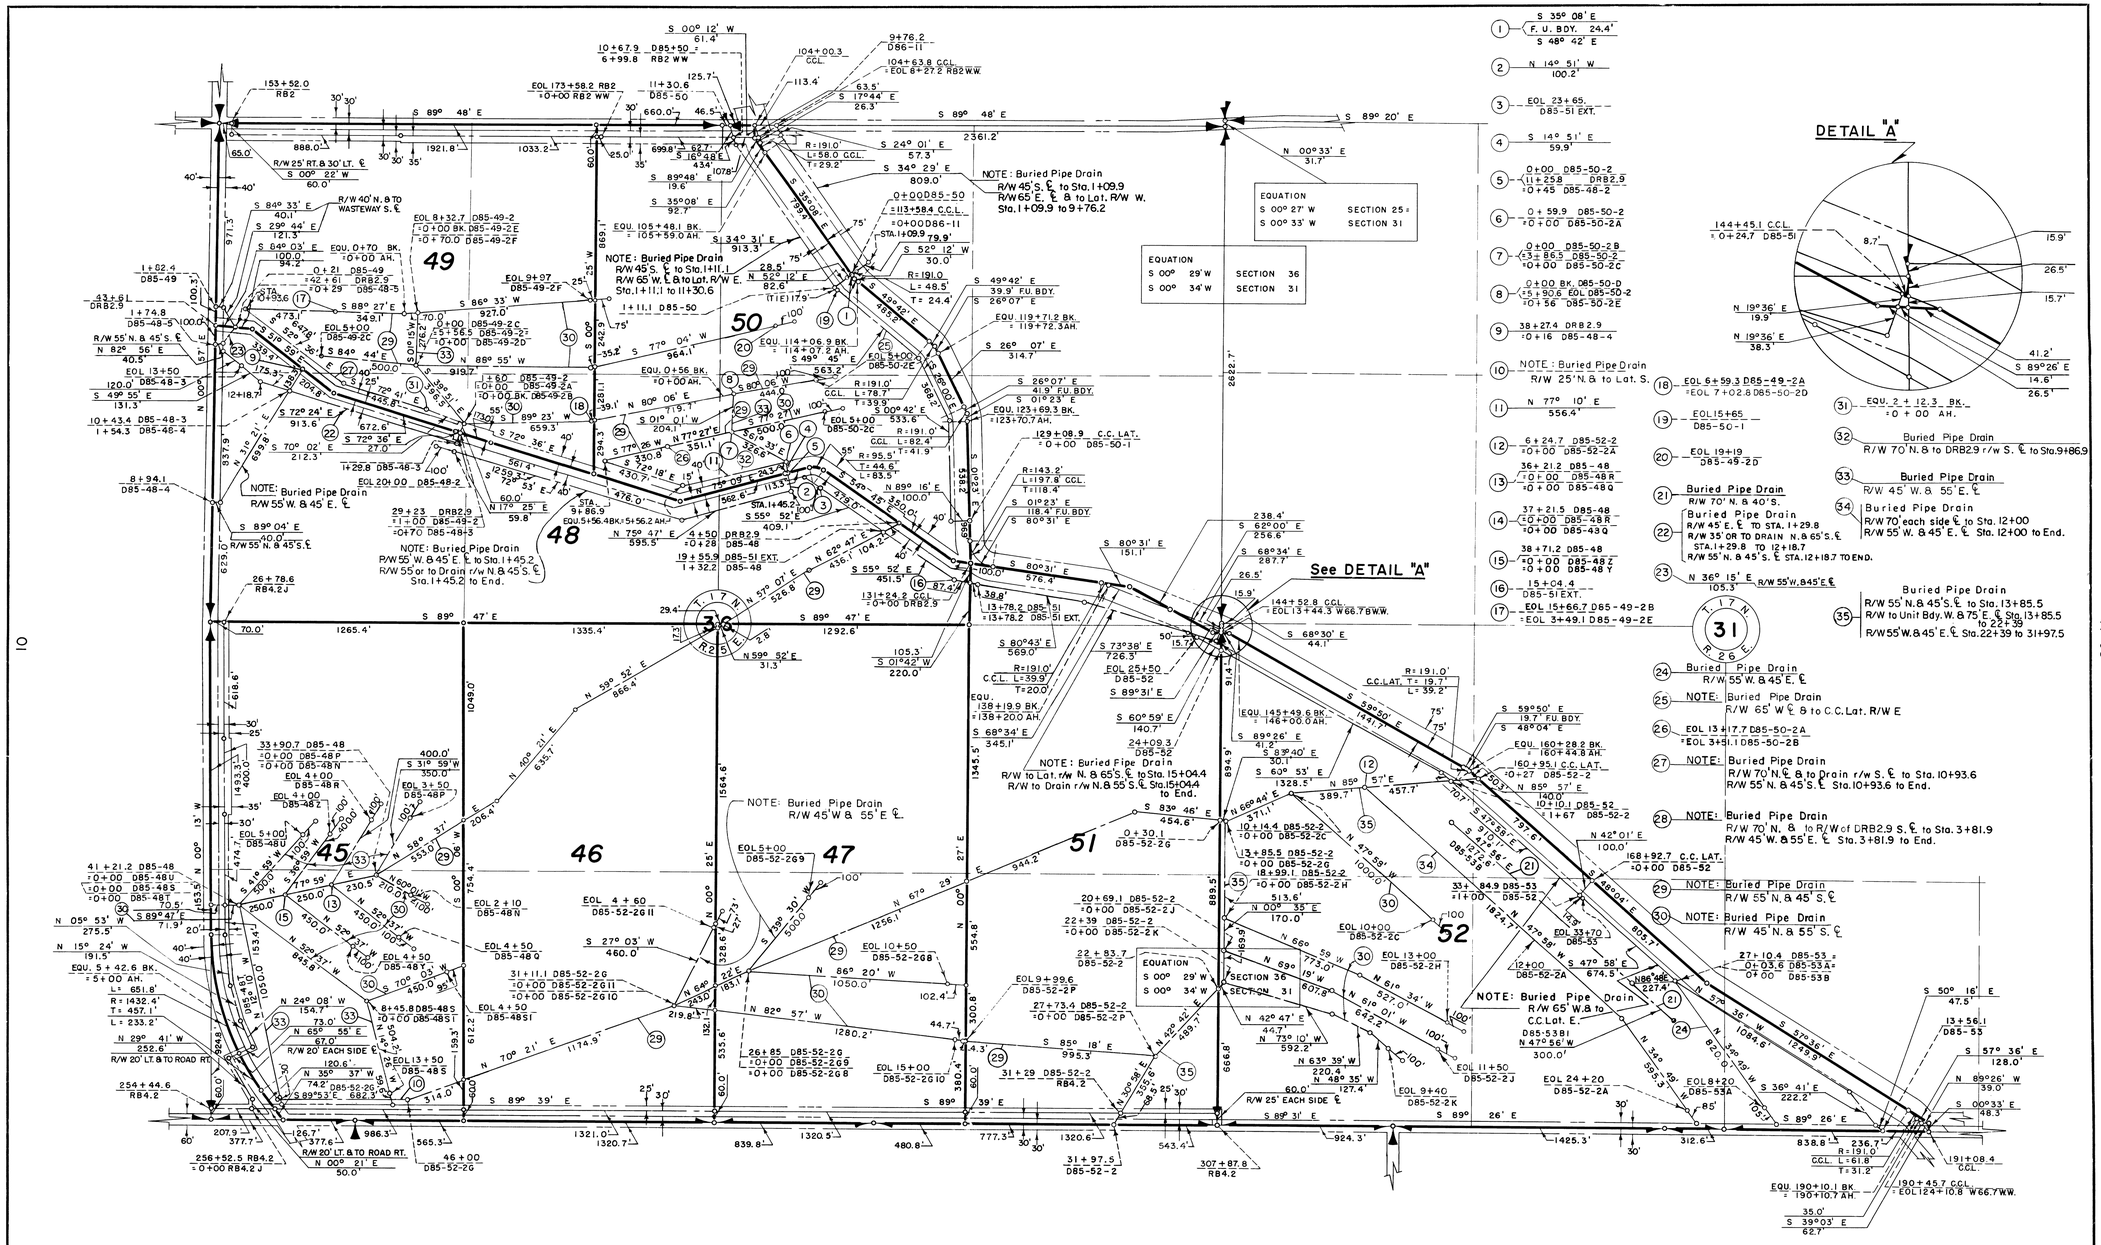

LEGEND

- Boundaries of Units
- Rights of Way for Roads
- Rights of Way for Canals
- Rights of Way for Drains

50 Unit Number

SCALE OF FEET: 400 3 2 1 0 2 400

N — U.S.B.R. GRID

Drawn O.K.O.
Checked E.S.M.
Surveys certified
J. D. Humes
Chief, D.&C. Div.
DATE 7-17-59

REV. TO 12-15-86	dc
REV. TO 10-3-80	dc
REV. TO 12-28-73	dc
REV. TO 7-31-69	CMc
REV. TO 7-31-68	CMc
REV. TO 7-31-67	CMc

I certify that this is Sheet 5 of 15 Supplemental Sheets of the Second Revision of the Final Farm Unit Plat of Irrigation Block 85.

W. G. Draper
Regional Director (Acting)
DATE 7-30-59