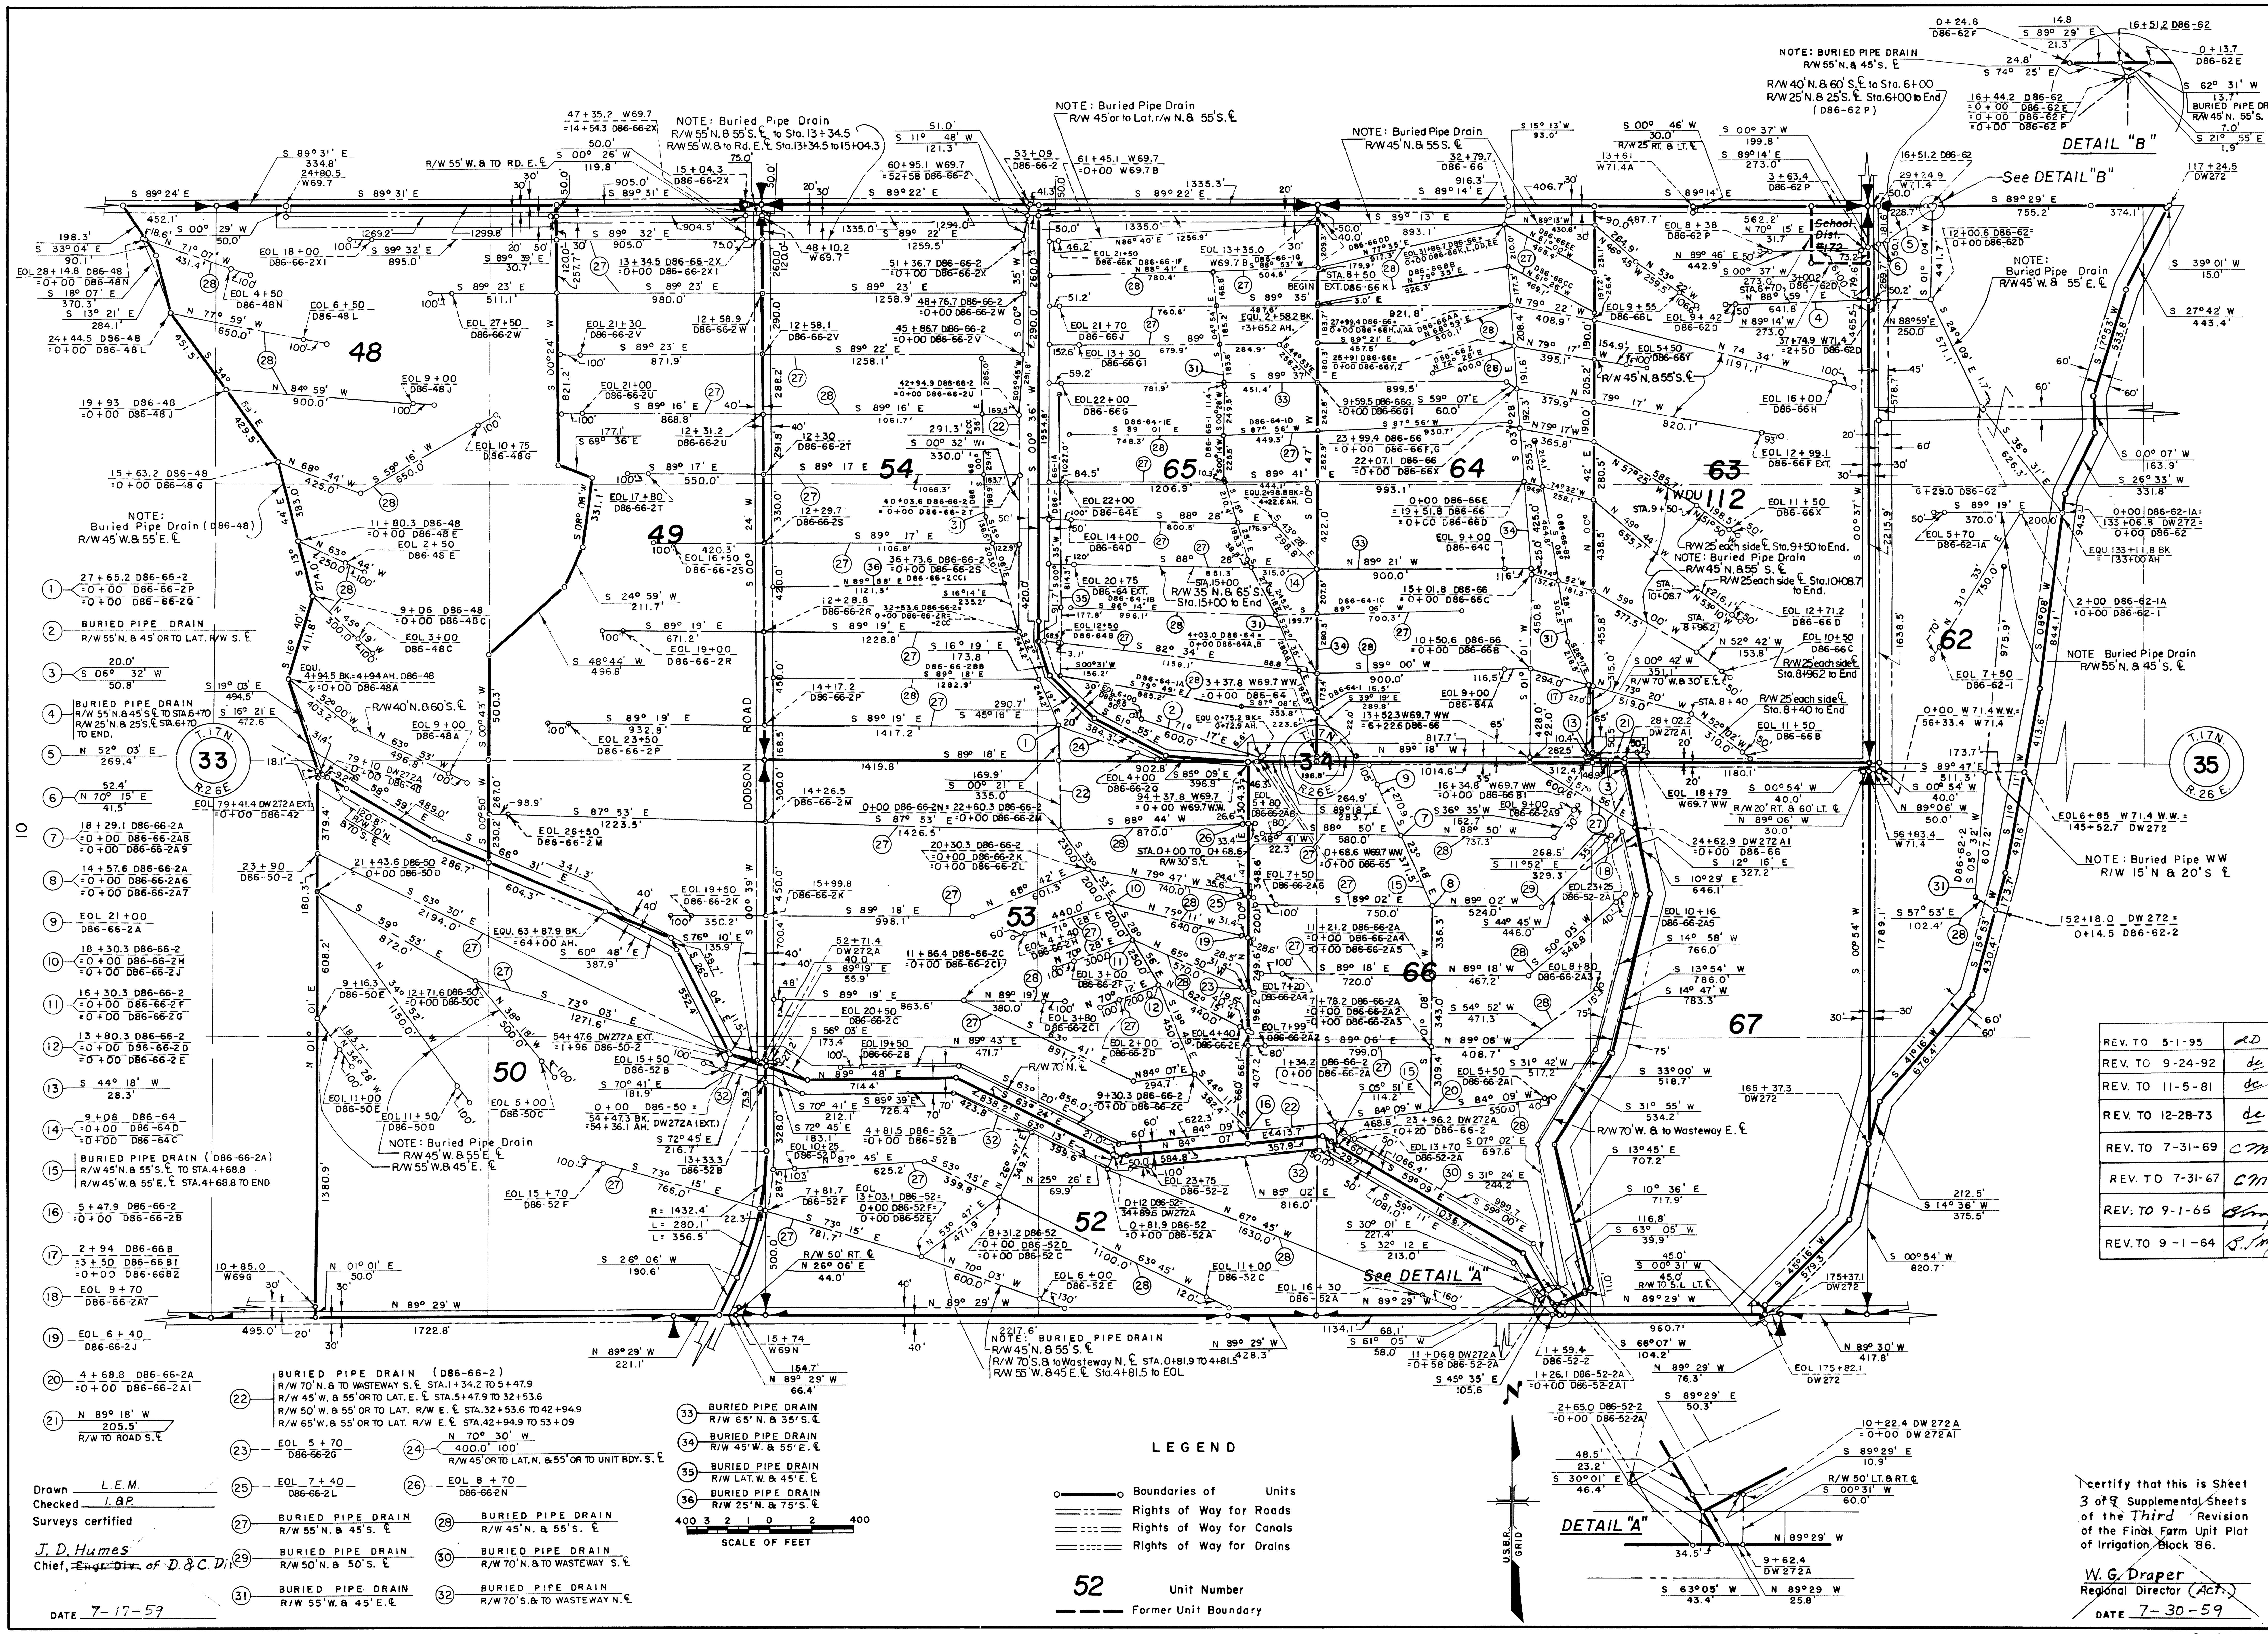
7
8
10
13
87-15
NOTE: Buried Pipe Drain R/W 55'N. & 55'S. ℄ to Sta. 13+34.5 R/W 55'W. & to Rd. E. ℄ Sta. 13+34.5 to 15+04.3
NOTE: Buried Pipe Drain R/W 45' or to Lat. r/w N. & 55'S. ℄
NOTE: Buried Pipe Drain R/W 45'N. & 55'S. ℄
NOTE: BURIED PIPE DRAIN R/W 55'N. & 45'S. ℄
R/W 40'N. & 60'S. ℄ to Sta. 6+00 R/W 25'N. & 25'S. ℄ Sta. 6+00 to End (D86-62P)
DETAIL "B"
See DETAIL "B"
NOTE: Buried Pipe Drain R/W 45'W. & 55'E. ℄
NOTE: Buried Pipe Drain (D86-48) R/W 45'W. & 55'E. ℄
NOTE: Buried Pipe Drain R/W 45'N. & 55'S. ℄
NOTE Buried Pipe Drain R/W 55'N. & 45'S. ℄
NOTE: Buried Pipe WW R/W 15'N & 20'S ℄
NOTE: Buried Pipe Drain R/W 45'W. & 55'E. ℄ R/W 55'W. & 45'E. ℄
NOTE: BURIED PIPE DRAIN R/W 45'N. & 55'S. ℄ R/W 70'S. & to Wasteway N. ℄ STA. 0+81.9 TO 4+81.5 R/W 55'W. & 45'E. ℄ Sta. 4+81.5 to EOL
School Dist. #172
DODSON ROAD
48
49
50
52
53
54
65
64
63
112
66
67
62
T.17N. 33 R.26E.
T.17N. 34 R.26E.
T.17N. 35 R.26E.
See DETAIL "A"
DETAIL "A"
U.S.B.R. GRID
1 27+65.2 D86-66-2 =0+00 D86-66-2P =0+00 D86-66-2Q
2 BURIED PIPE DRAIN R/W 55'N. & 45' OR TO LAT. R/W S. ℄
3 20.0' S 06° 32' W 50.8'
4 BURIED PIPE DRAIN R/W 55'N. & 45'S. ℄ TO STA. 6+70 R/W 25'N. & 25'S. ℄ STA. 6+70 TO END.
5 N 52° 03' E 269.4'
6 52.4' N 70° 15' E 41.5'
7 18+29.1 D86-66-2A =0+00 D86-66-2A8 =0+00 D86-66-2A9
8 14+57.6 D86-66-2A =0+00 D86-66-2A6 =0+00 D86-66-2A7
9 EOL 21+00 D86-66-2A
10 18+30.3 D86-66-2 =0+00 D86-66-2H =0+00 D86-66-2J
11 16+30.3 D86-66-2 =0+00 D86-66-2F =0+00 D86-66-2G
12 13+80.3 D86-66-2 =0+00 D86-66-2D =0+00 D86-66-2E
13 S 44° 18' W 28.3'
14 9+08 D86-64 =0+00 D86-64D =0+00 D86-64C
15 BURIED PIPE DRAIN (D86-66-2A) R/W 45'N. & 55'S. ℄ TO STA. 4+68.8 R/W 45'W. & 55'E. ℄ STA. 4+68.8 TO END
16 5+47.9 D86-66-2 =0+00 D86-66-2B
17 2+94 D86-66B =3+50 D86-66B1 =0+00 D86-66B2
18 EOL 9+70 D86-66-2A7
19 EOL 6+40 D86-66-2J
20 4+68.8 D86-66-2A =0+00 D86-66-2A1
21 N 89° 18' W 205.5' R/W TO ROAD S. ℄
22 BURIED PIPE DRAIN (D86-66-2) R/W 70'N. & TO WASTEWAY S. ℄ STA. 1+34.2 TO 5+47.9 R/W 45'W. & 55' OR TO LAT. E. ℄ STA. 5+47.9 TO 32+53.6 R/W 50'W. & 55' OR TO LAT. R/W E. ℄ STA. 32+53.6 TO 42+94.9 R/W 65'W. & 55' OR TO LAT. R/W E. ℄ STA. 42+94.9 TO 53+09
23 EOL 5+70 D86-66-2G
24 N 70° 30' W 400.0' 100' R/W 45' OR TO LAT. N. & 55' OR TO UNIT BDY. S. ℄
25 EOL 7+40 D86-66-2L
26 EOL 8+70 D86-66-2N
27 BURIED PIPE DRAIN R/W 55'N. & 45'S. ℄
28 BURIED PIPE DRAIN R/W 45'N. & 55'S. ℄
29 BURIED PIPE DRAIN R/W 50'N. & 50'S. ℄
30 BURIED PIPE DRAIN R/W 70'N. & TO WASTEWAY S. ℄
31 BURIED PIPE DRAIN R/W 55'W. & 45'E. ℄
32 BURIED PIPE DRAIN R/W 70'S. & TO WASTEWAY N. ℄
33 BURIED PIPE DRAIN R/W 65'N. & 35'S. ℄
34 BURIED PIPE DRAIN R/W 45'W. & 55'E. ℄
35 BURIED PIPE DRAIN R/W LAT. W. & 45'E. ℄
36 BURIED PIPE DRAIN R/W 25'N. & 75'S. ℄
400 3 2 1 0 2 400
SCALE OF FEET
LEGEND
Boundaries of Units
Rights of Way for Roads
Rights of Way for Canals
Rights of Way for Drains
52 Unit Number
Former Unit Boundary
Drawn L.E.M.
Checked I.&P.
Surveys certified
J. D. Humes
Chief, ~~Engr. Div.~~ of D.&C. Di
DATE 7-17-59
REV. TO 5-1-95
REV. TO 9-24-92
REV. TO 11-5-81
REV. TO 12-28-73
REV. TO 7-31-69
REV. TO 7-31-67
REV. TO 9-1-65
REV. TO 9-1-64
I certify that this is Sheet 3 of 9 Supplemental Sheets of the Third Revision of the Final Farm Unit Plat of Irrigation Block 86.
W. G. Draper
Regional Director (Act.)
DATE 7-30-59
222-116-31305-9