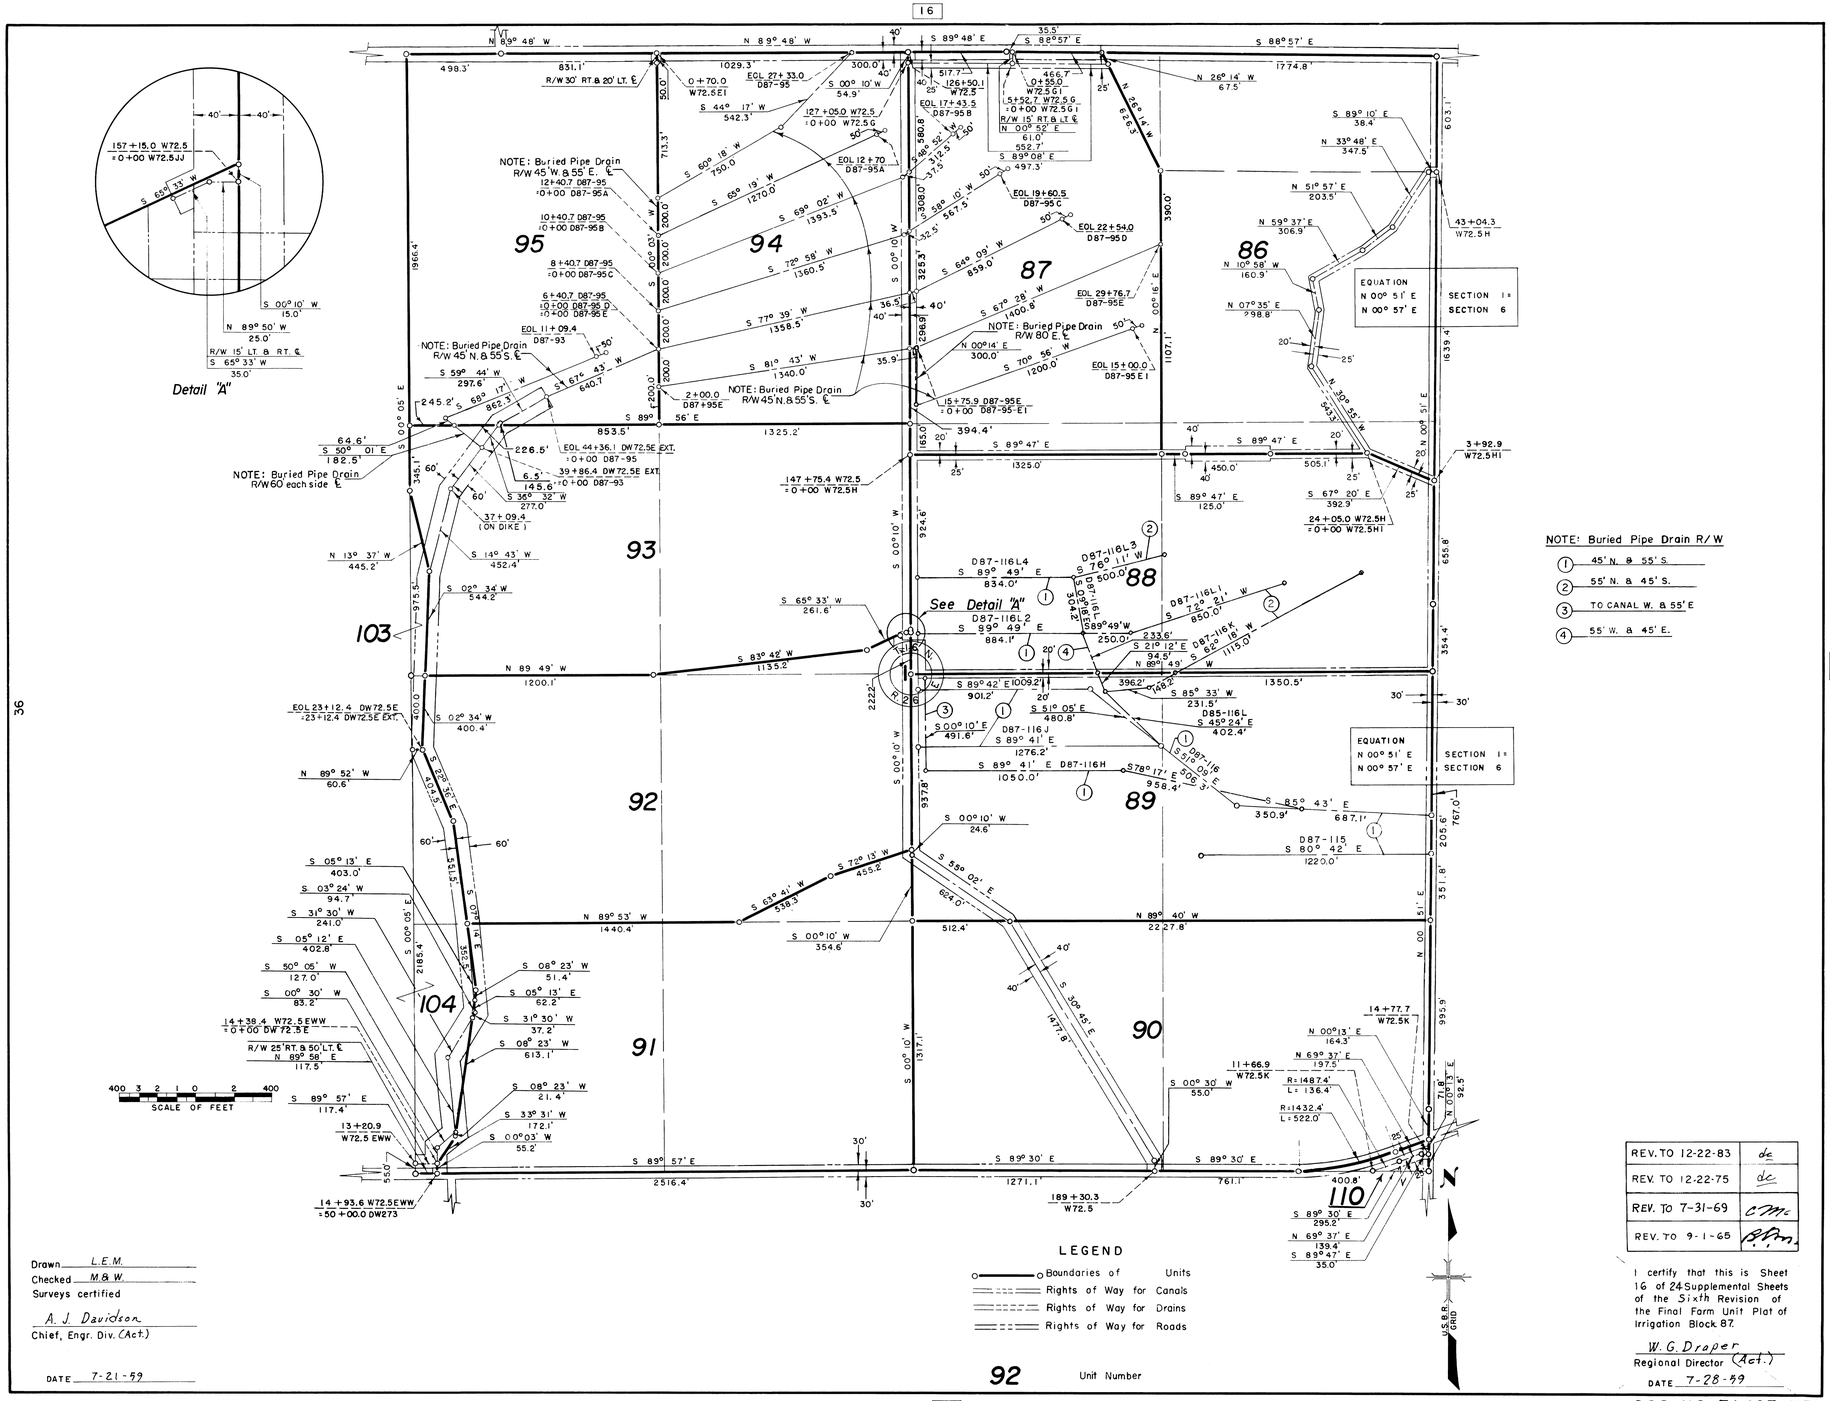

NOTE: Buried Pipe Drain R/W

1. 45' N. & 55' S.
2. 55' N. & 45' S.
3. TO CANAL W. & 55' E
4. 55' W. & 45' E.

REV. TO 12-22-83	dc
REV. TO 12-22-75	dc
REV. TO 7-31-69	CMc
REV. TO 9-1-65	[illegible]

Drawn L.E.M.
Checked M.& W.
Surveys certified
A. J. Davidson
Chief, Engr. Div. (Act.)
DATE 7-21-59

LEGEND

- Boundaries of Units
- Rights of Way for Canals
- Rights of Way for Drains
- Rights of Way for Roads

92 Unit Number

I certify that this is Sheet 16 of 24 Supplemental Sheets of the Sixth Revision of the Final Farm Unit Plat of Irrigation Block 87.

W. G. Draper
Regional Director (Act.)
DATE 7-28-59

222-116-31307-35