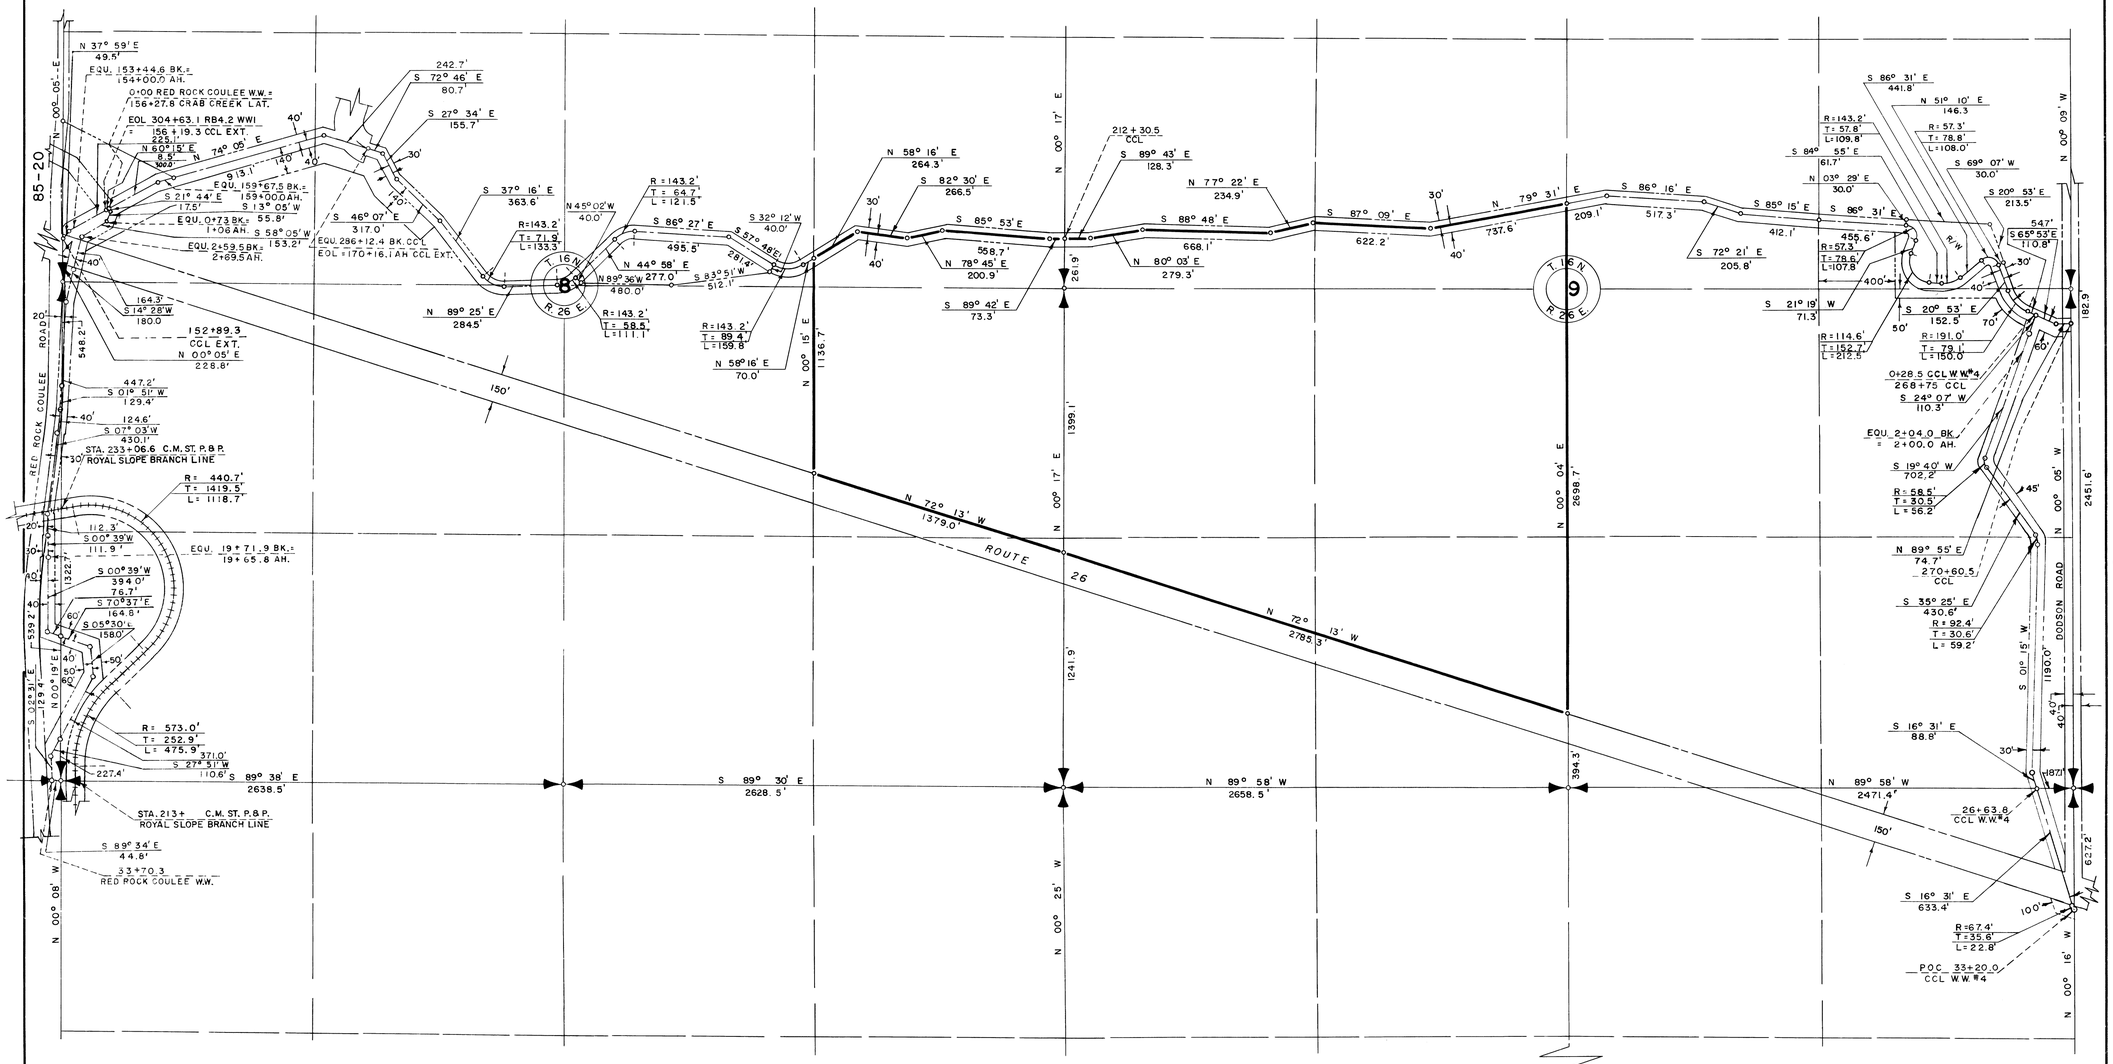

NOTE: R/W described from Crab Creek Lateral ℄

LEGEND

- Boundaries of Units
- Rights of Way for Roads
- Rights of Way for Canals
- Rights of Way for Drains
- 1 Unit Number

400 3 2 1 0 2 400
SCALE OF FEET

N
U.S.B.R. GRID

Drawn W.G.L.
Checked E.F.J.
Surveys certified
J. D. Humes
Chief, ~~Engr.~~ Div. of D&C
DATE 7-10-1959

REV. TO 12-16-82	dc
REV. TO 10-3-80	dc
REV. TO 7-18-80	dc
REV. TO 7-31-69	CMi
REV. TO 10-1-63	ajp

I certify that this is Sheet 1 of 6 Supplemental Sheets ~~of the~~ ~~Revision~~ of the Final Farm Unit Plat of Irrigation Block 881.

W. G. Draper (Act.)
Regional Director
DATE 7-28-1959

222-116-31111 — 5