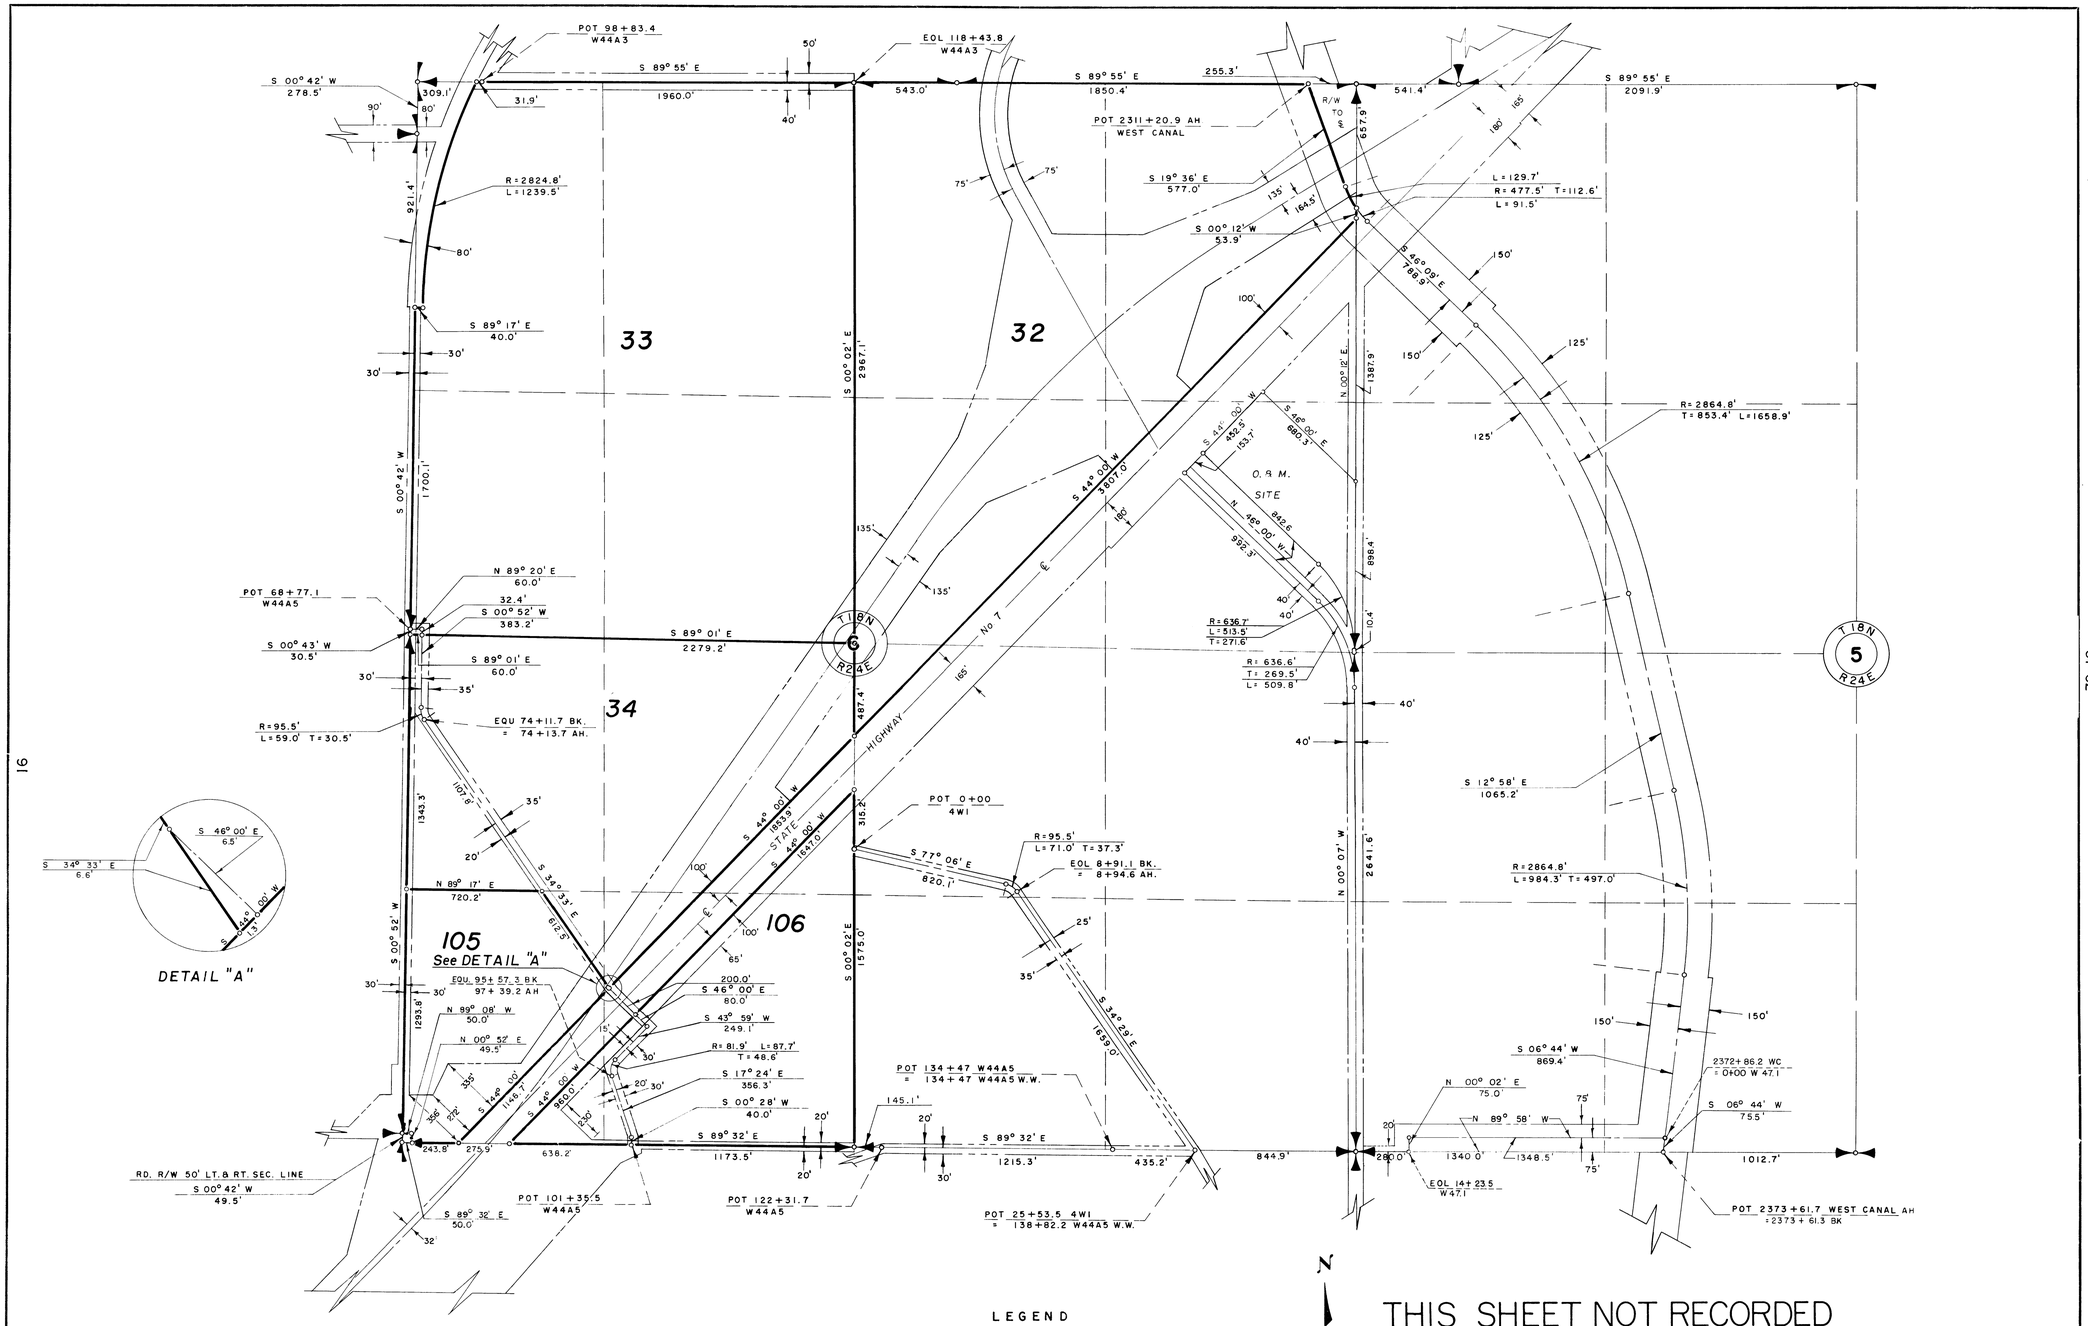

THIS SHEET NOT RECORDED

LEGEND

- Boundaries of Units
- Rights of Way for Roads
- Rights of Way for Canals
- Rights of Way for Drains
- Rights of Way for Proposed Roads
- 18 Unit Number

400 3 2 1 0 2 400
SCALE OF FEET

Drawn C.F.D.
Checked J.L.R.
Surveys certified
A.J. Davidson
Chief, Engr. Div.
DATE 8-3-62

I certify that this is Sheet 3 of 5 Supplemental Sheets of the Fourth Revision of the Final Farm Unit Plat of Irrigation Block 77.

REV. TO 7-31-67	C.M.	H.T. Nelson, Regional Director
REV. TO 10-1-66	AJD	DATE 8-13-62

16

78-18

222-116-32647-17