NOTE:
All NE 4 Sec. 12, T. 17, R. 25, is
Frenchman Hills Wasteway R/W.

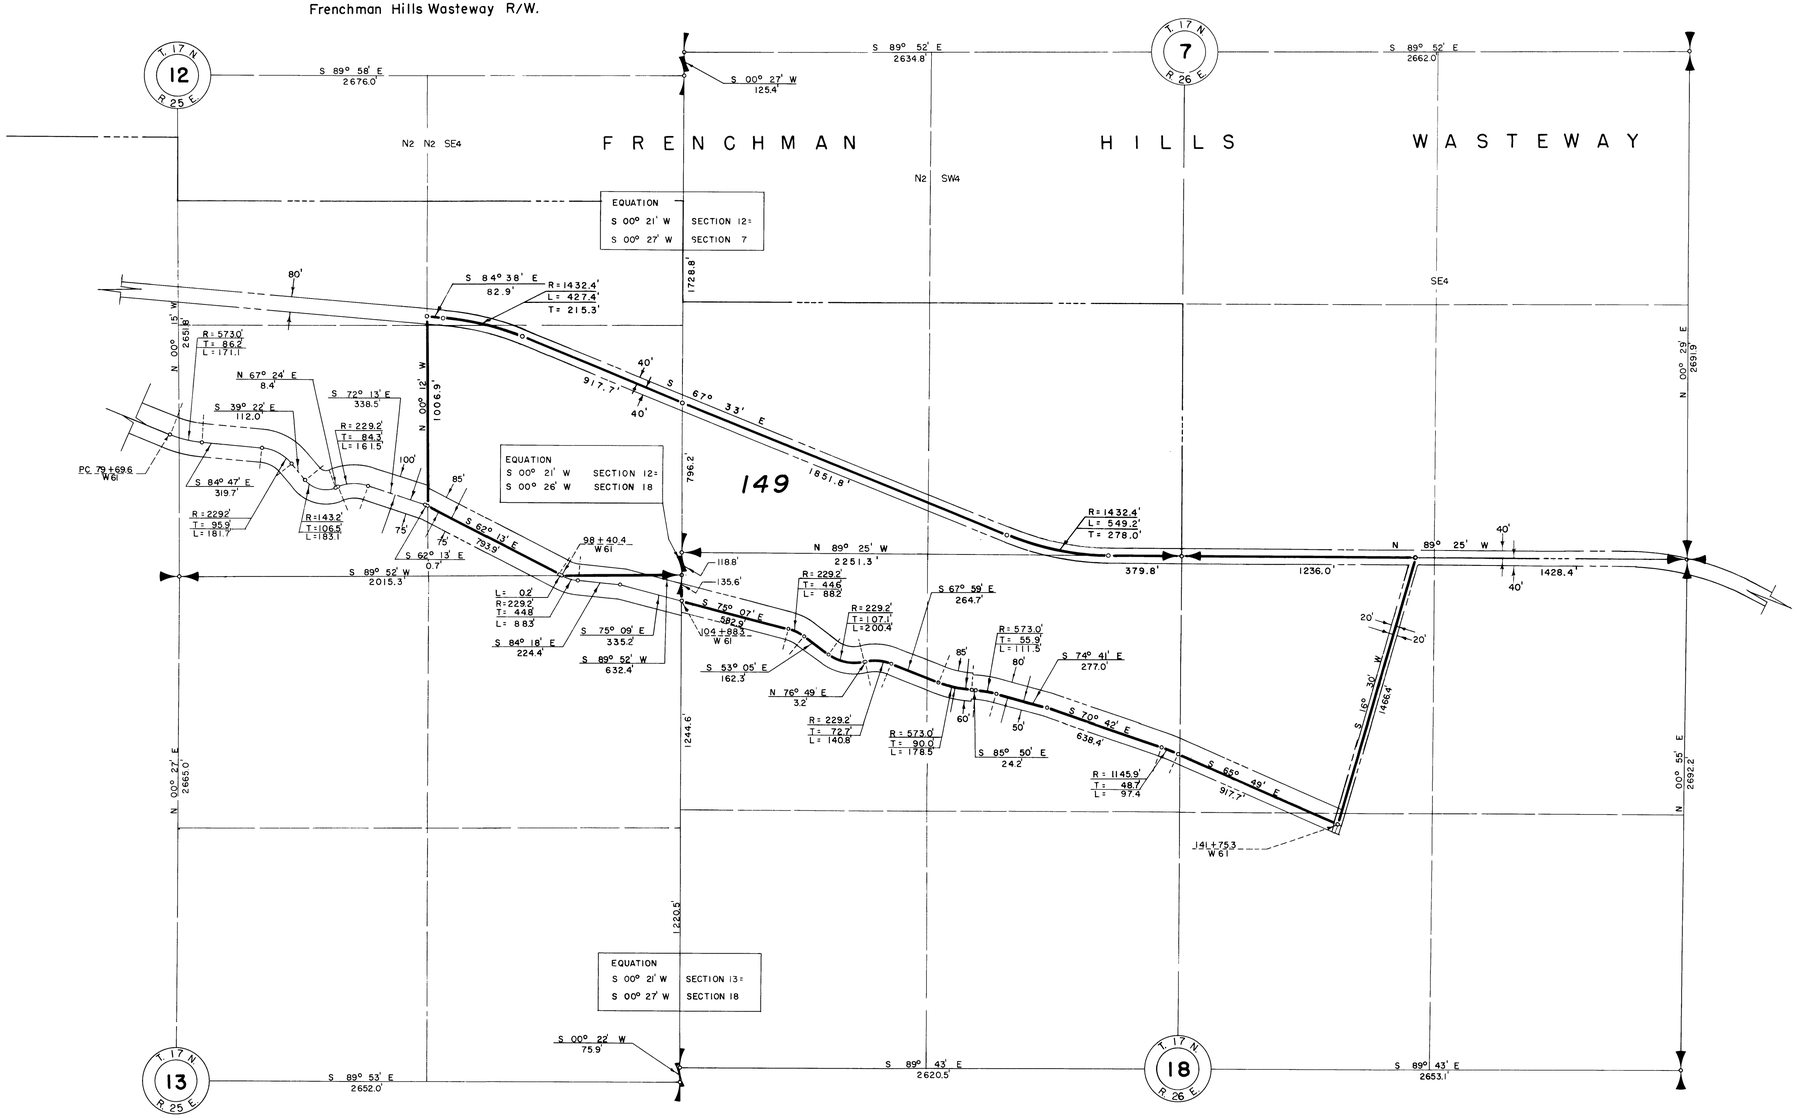

LEGEND

Boundaries of Units
Rights of Way for Roads
Rights of Way for Canals
Rights of Way for Drains
Rights of Way for Proposed Roads
2 Unit Number

SCALE OF FEET
400 3 2 1 0 2 400

U.S.B.R. GRID N

Drawn CMS
Checked J.L.R.
Surveys certified
A.V. Davidson
Chief, Engr. Div.
DATE 8-3-62

I certify that this is Sheet 1 of 15 Supplemental Sheets of the Second Revision of the Final Farm Unit Plat of Irrigation Block 80
M.B. Austin
Regional Director (Acting)
DATE 8-14-62

222-116-32550-5