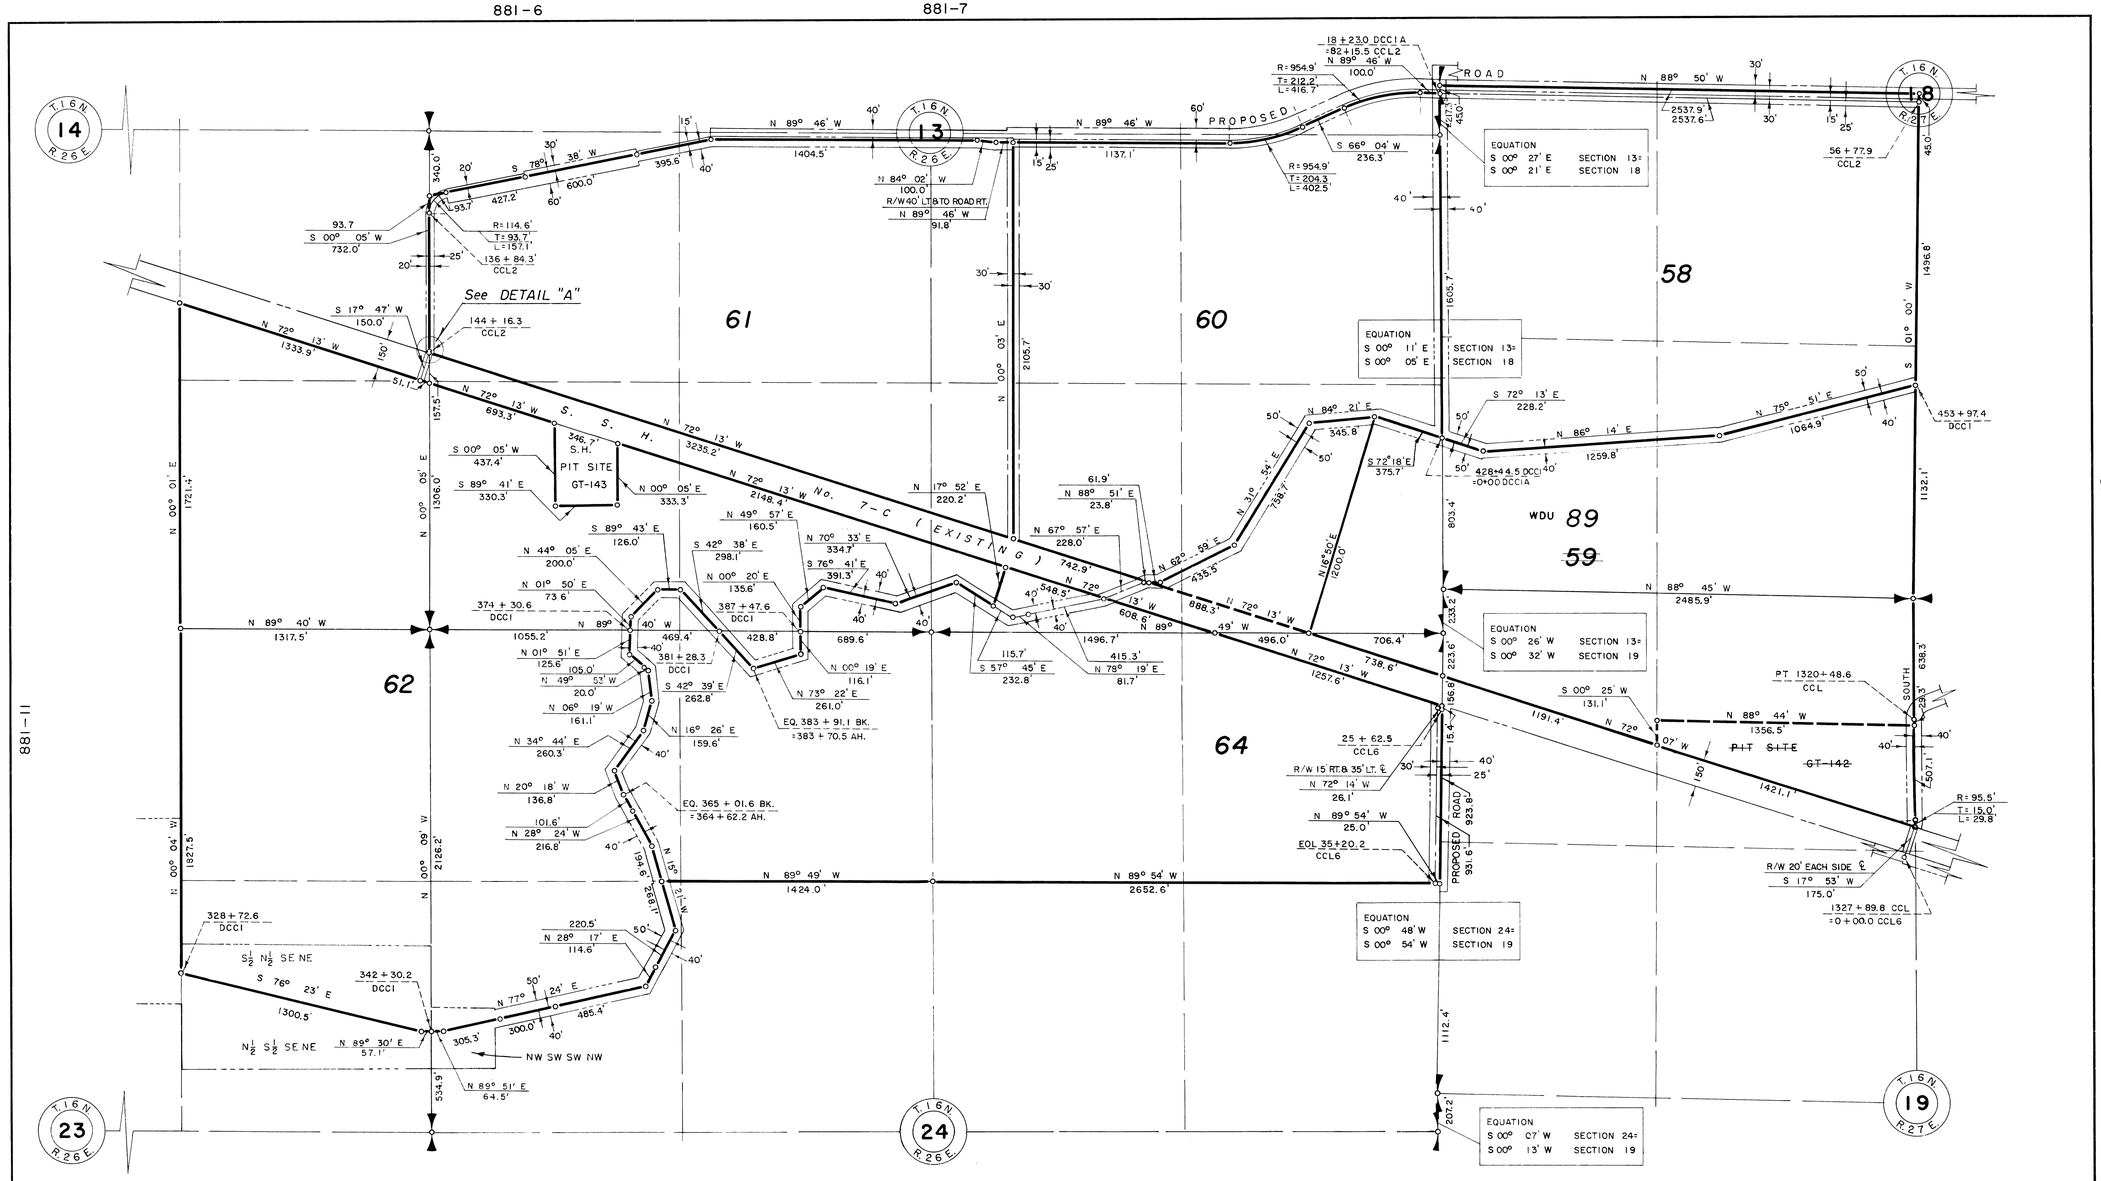

Drawn O.K.D.
Checked E.F.J.
Surveys certified
A. J. Davidson
Chief, Engr. Div.
DATE 8-31-61

400 3 2 1 0 2 400
SCALE OF FEET

LEGEND

Boundaries of Units
Rights of Way for Roads
Rights of Way for Canals
Rights of Way for Drains
Former Unit Boundary
59 Unit Number

N
U.S.B.R. GRID

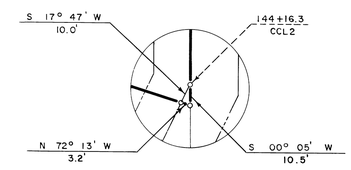

DETAIL "A"

REV. TO	
REV. TO 12-16-82	de
REV. TO 10-3-80	de
REV. TO 7-29-66	CM

I certify that this is Sheet 2 of 6 Supplemental Sheets of the First Revision of the Final Farm Unit Plat of Irrigation Block 88.

M. B. Austin
Regional Director
DATE 9-6-61

222-116-32206-10