14

15

36

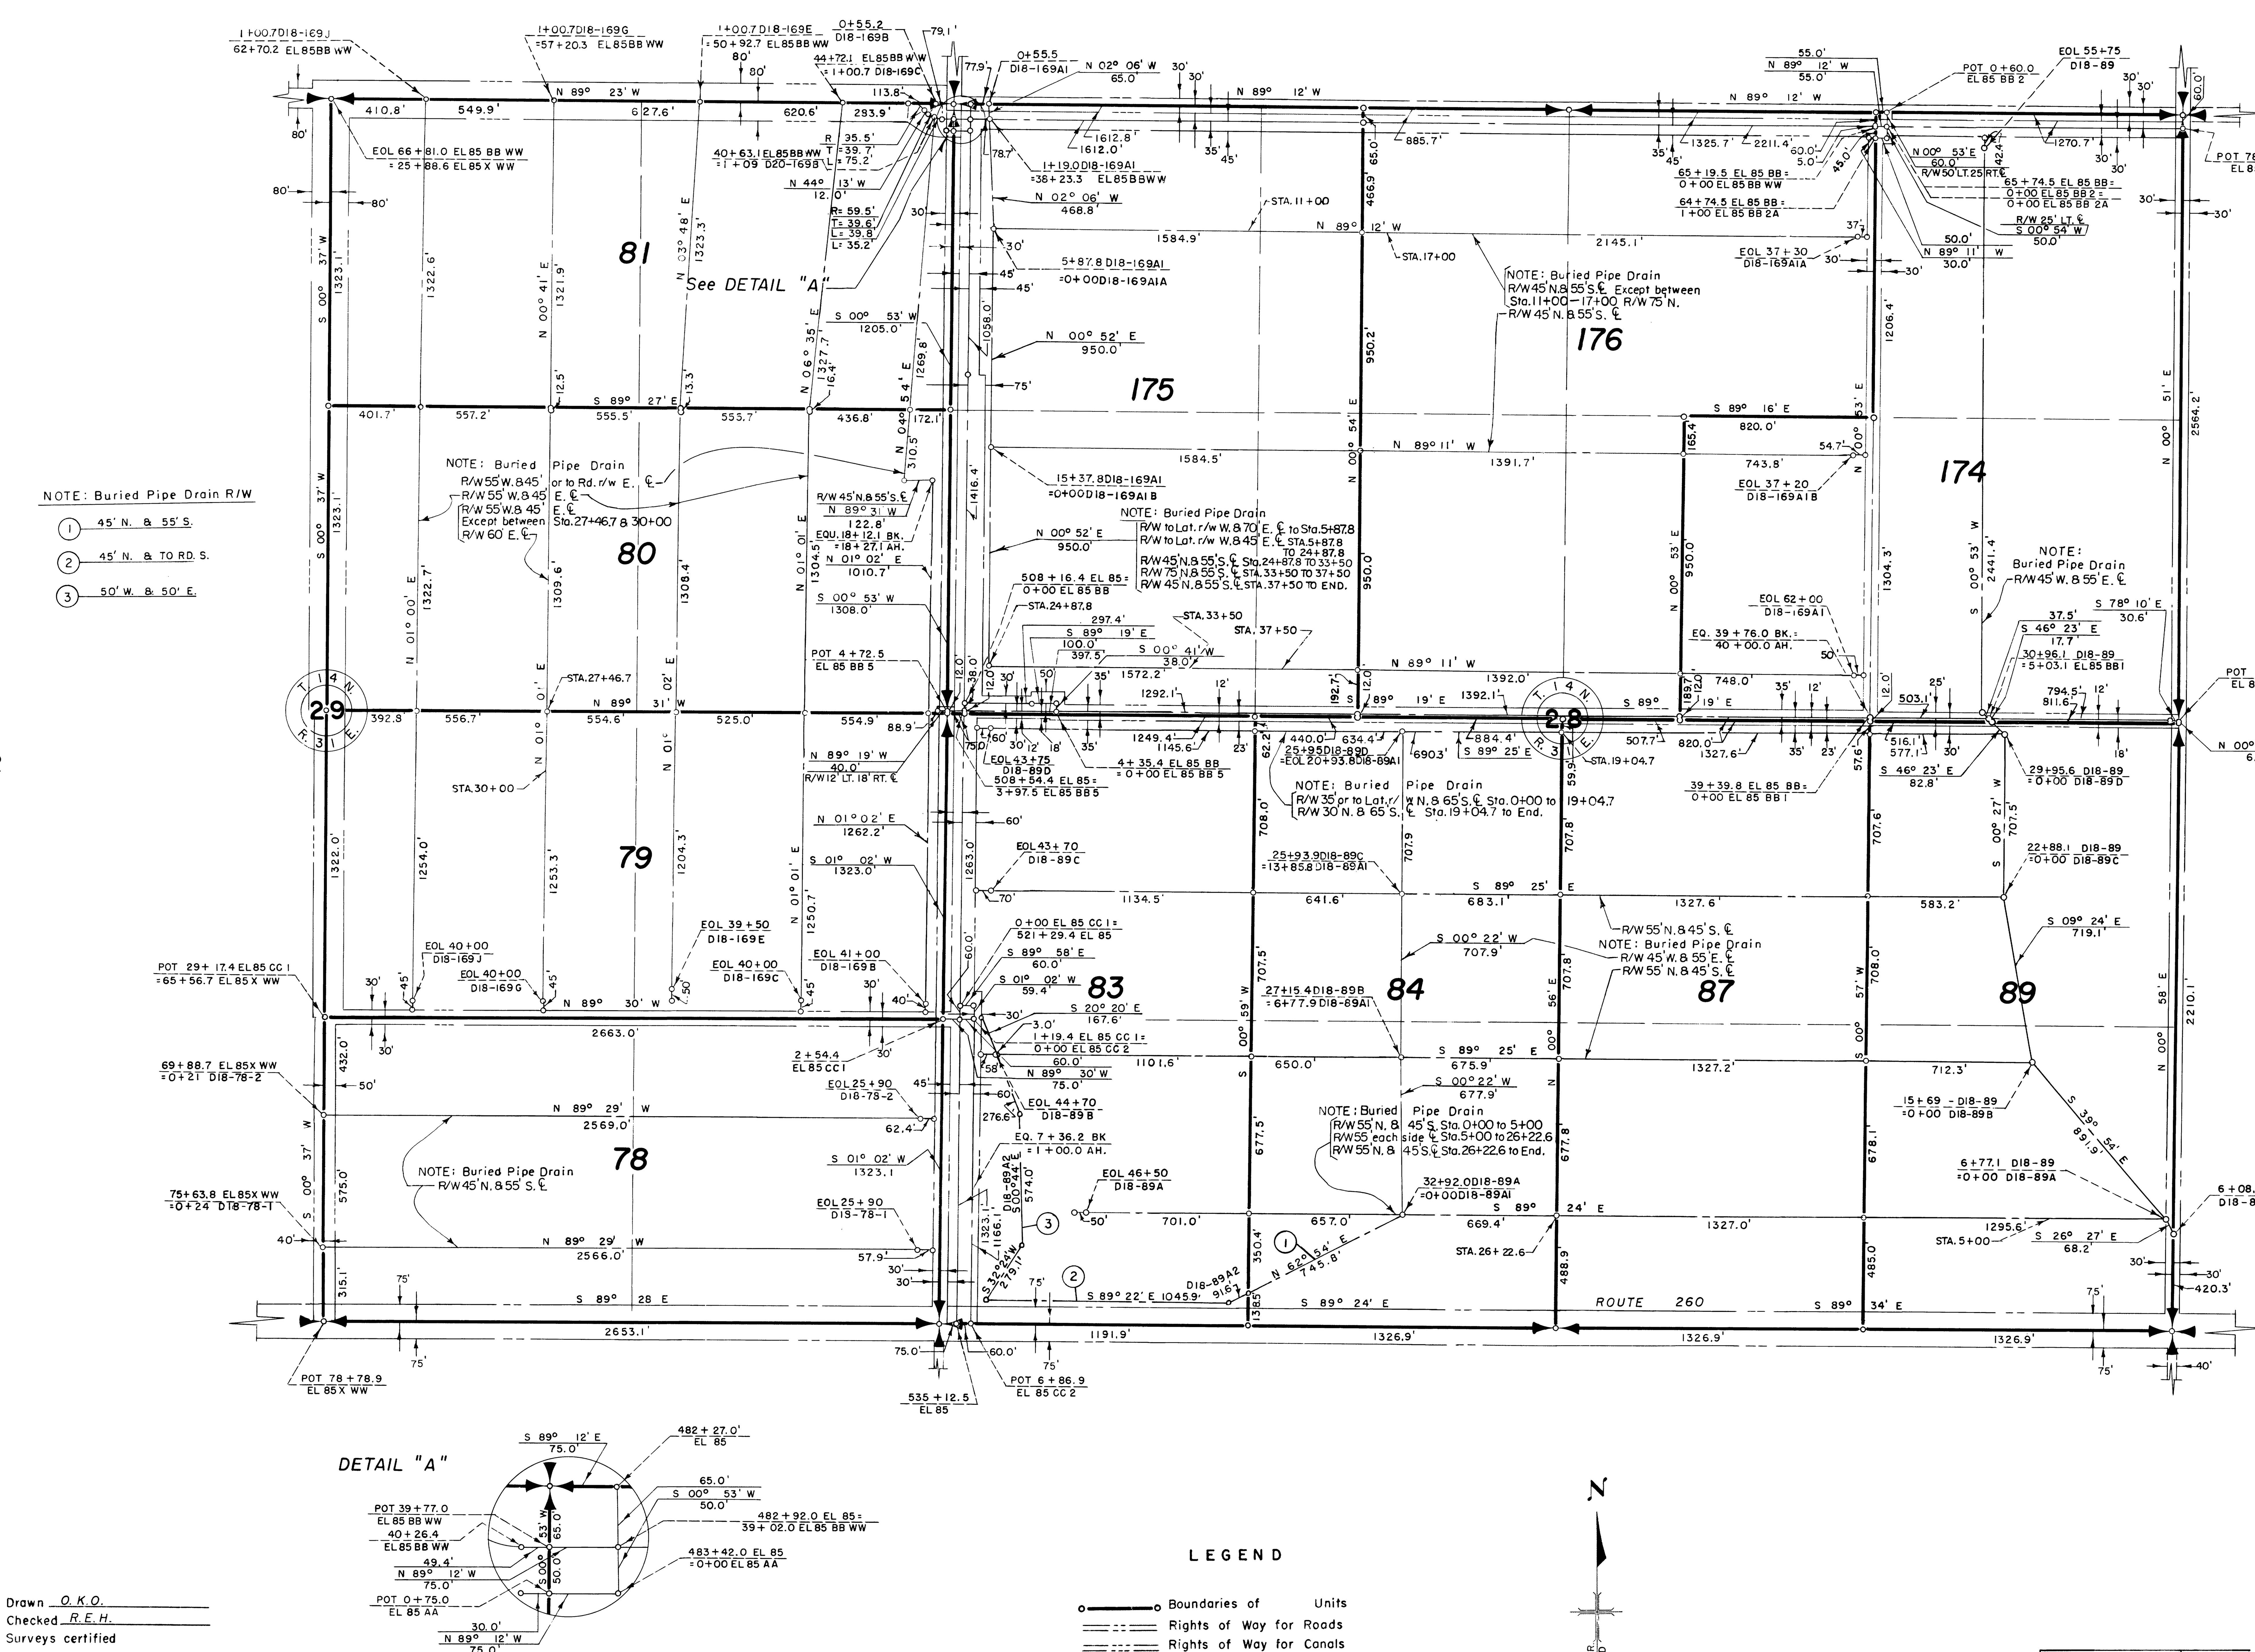

LEGEND

- Boundaries of Units
- Rights of Way for Roads
- Rights of Way for Canals
- Rights of Way for Drains

81 Unit Number

400 3 2 1 0 2 400
SCALE OF FEET

N
U.S.B.R. GRID

Drawn *O. K. O.*
Checked *R. E. H.*
Surveys certified

J. D. Humes
Chief, ~~Engr. Div.~~ *of D. & C. Div.*

DATE *9-3-57*

REV. TO 12-30-94	*dc*
REV. TO 12-24-68	*CMc*
REV. TO 7-31-67	*CMc*

I certify that this is Sheet *6* of *12* Supplemenal Sheets of the *First* Revision of the Final Farm Unit Plat of Irrigation Block 18.

Wm. H. Tuller
Regional Director
DATE *9-9-57*

20

19

222-116-*29989*-16