201–5 7

201–7

9

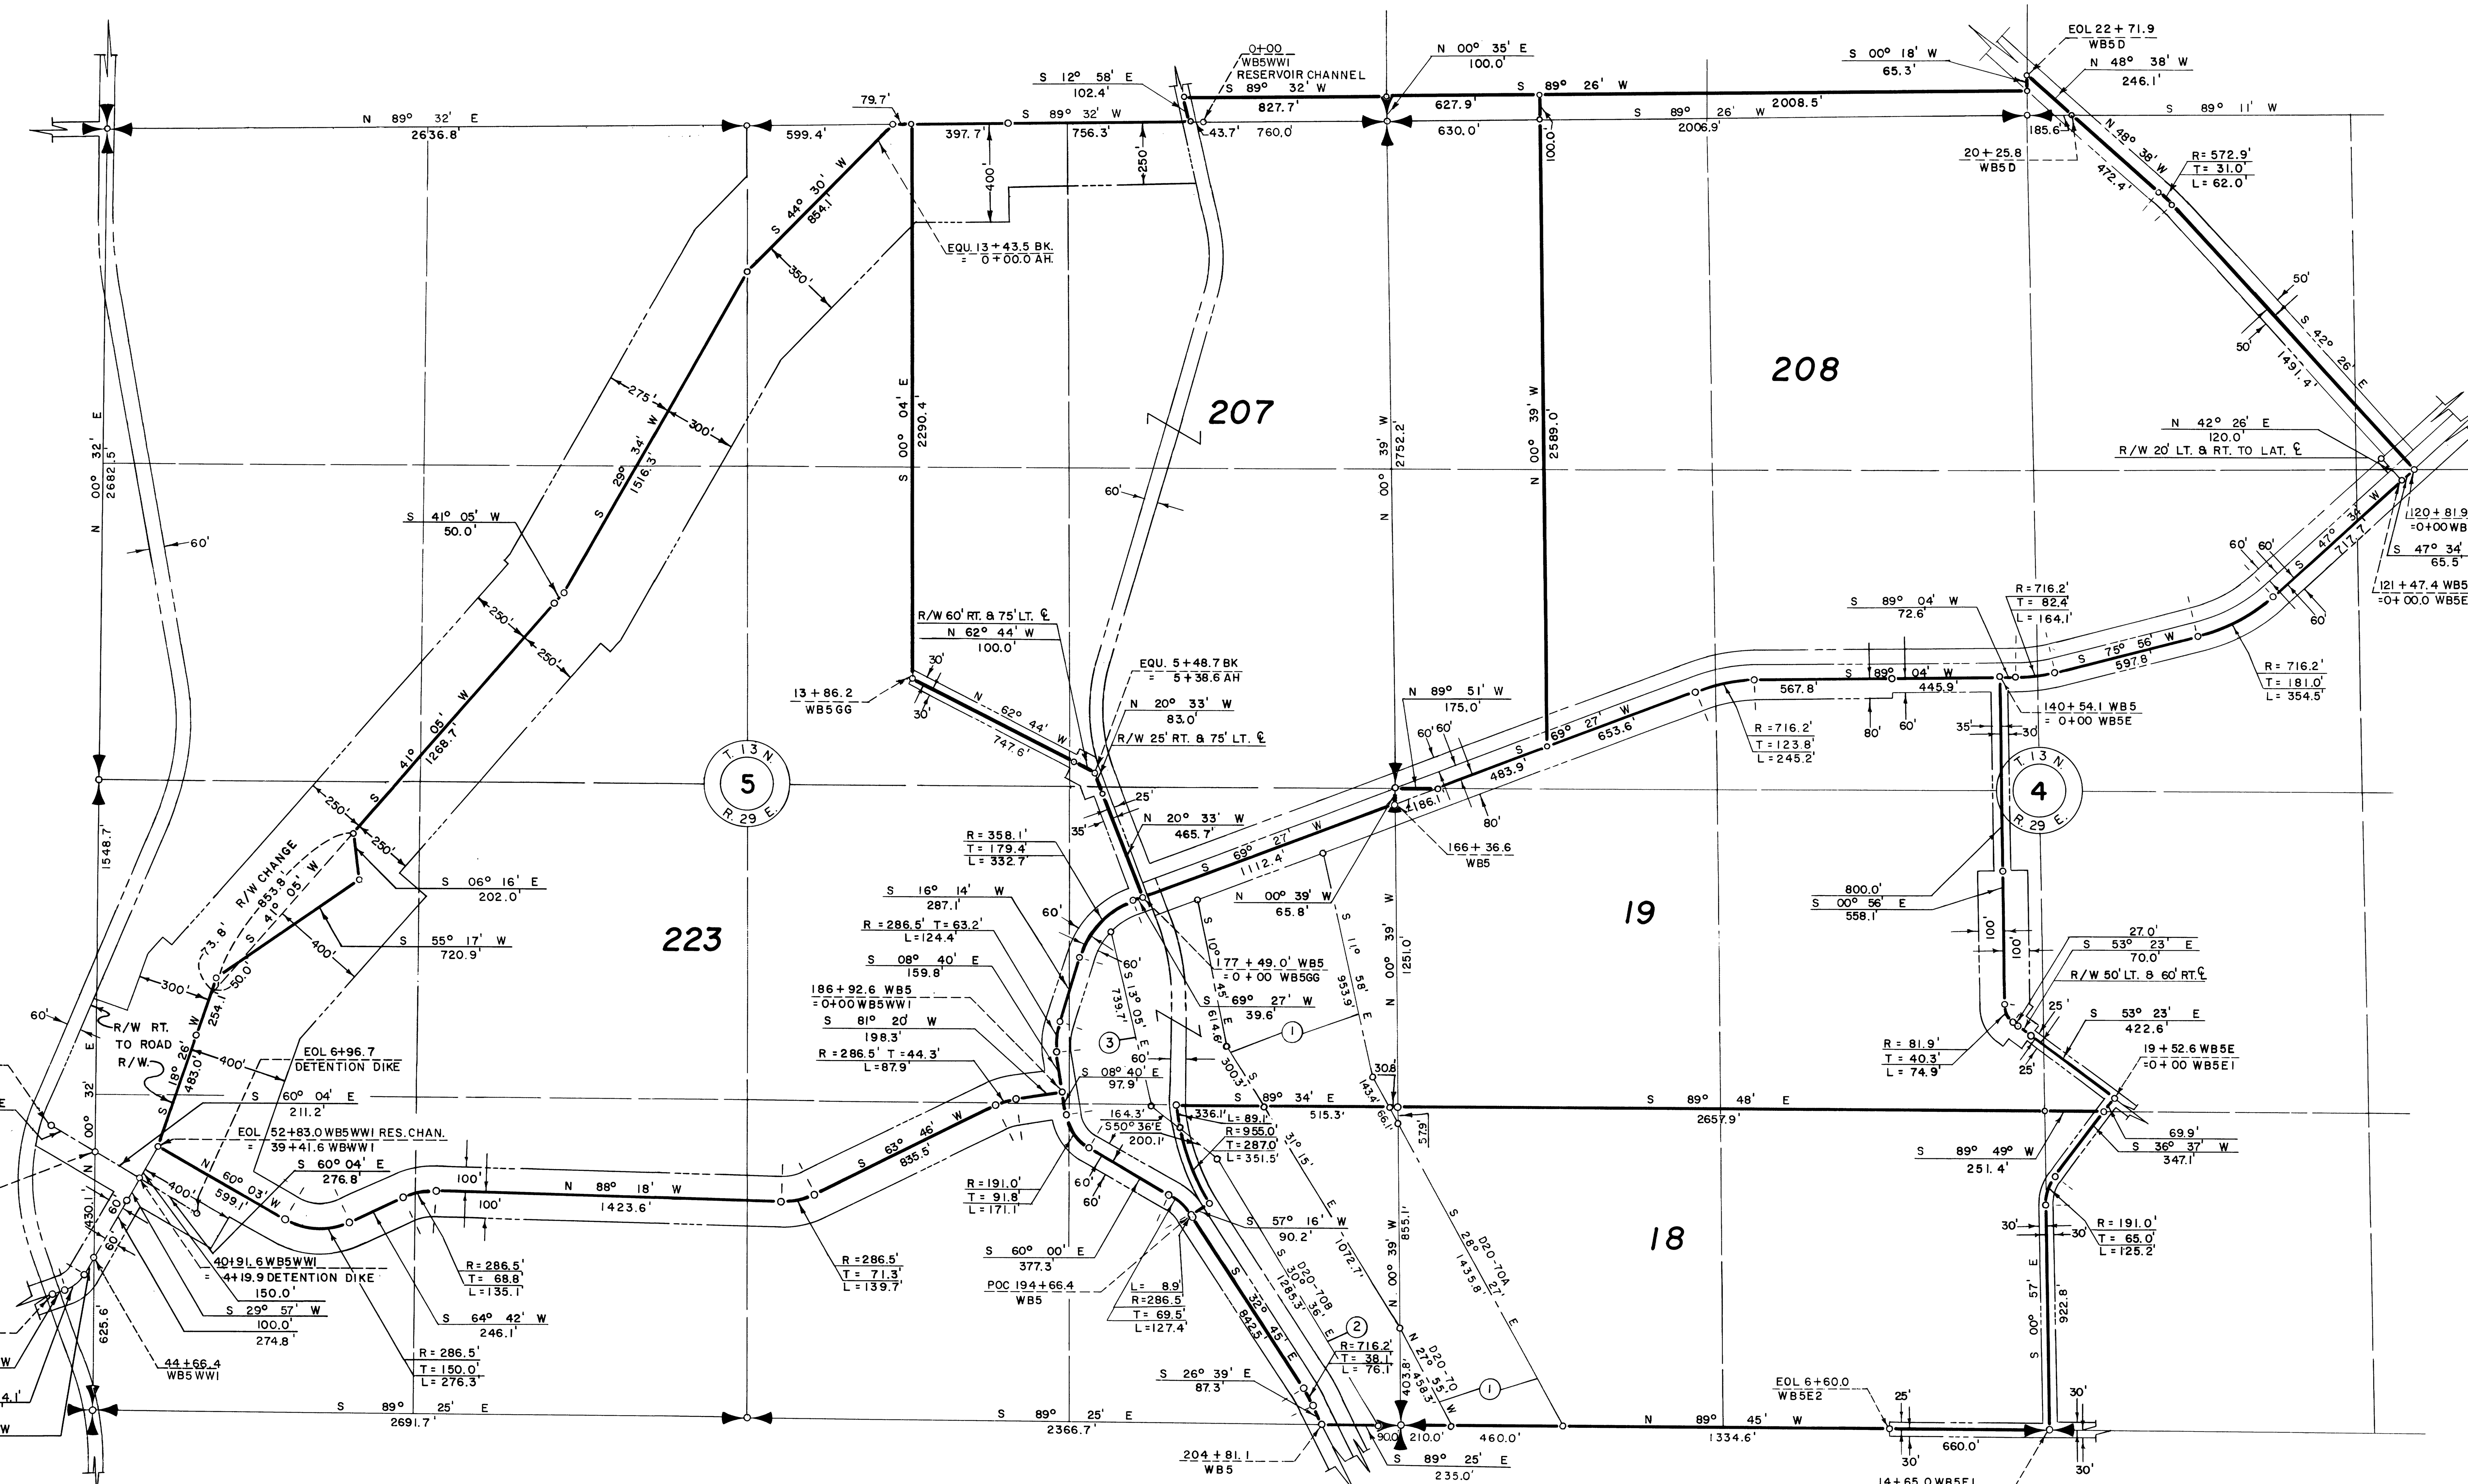

NOTE: Buried Pipe Drain R/W

(1) 55' W. & 45' E.

(2) 45' E. & TO RD. W.

(3) 55' W & 45' E.

LEGEND

Boundaries of Units
Rights of Way for Roads
Rights of Way for Canals
Rights of Way for Drains

18 Unit Number

400 3 2 1 0 2 400
SCALE OF FEET

Drawn W. G. L.
Checked J. L. R.
Surveys certified

A. J. Davidson
Chief, Engr. Div. (Act.)

DATE 9-15-59

REV. TO 6-24-77	dc

I certify that this is Sheet 6 of 21 Supplemental Sheets of the Second Revision of the Final Farm Unit Plat of Irrigation Block 20.

Merrill J. Mortz
Regional Director (Act.)

DATE 9-18-59

N

11 12

222–116–31422–10