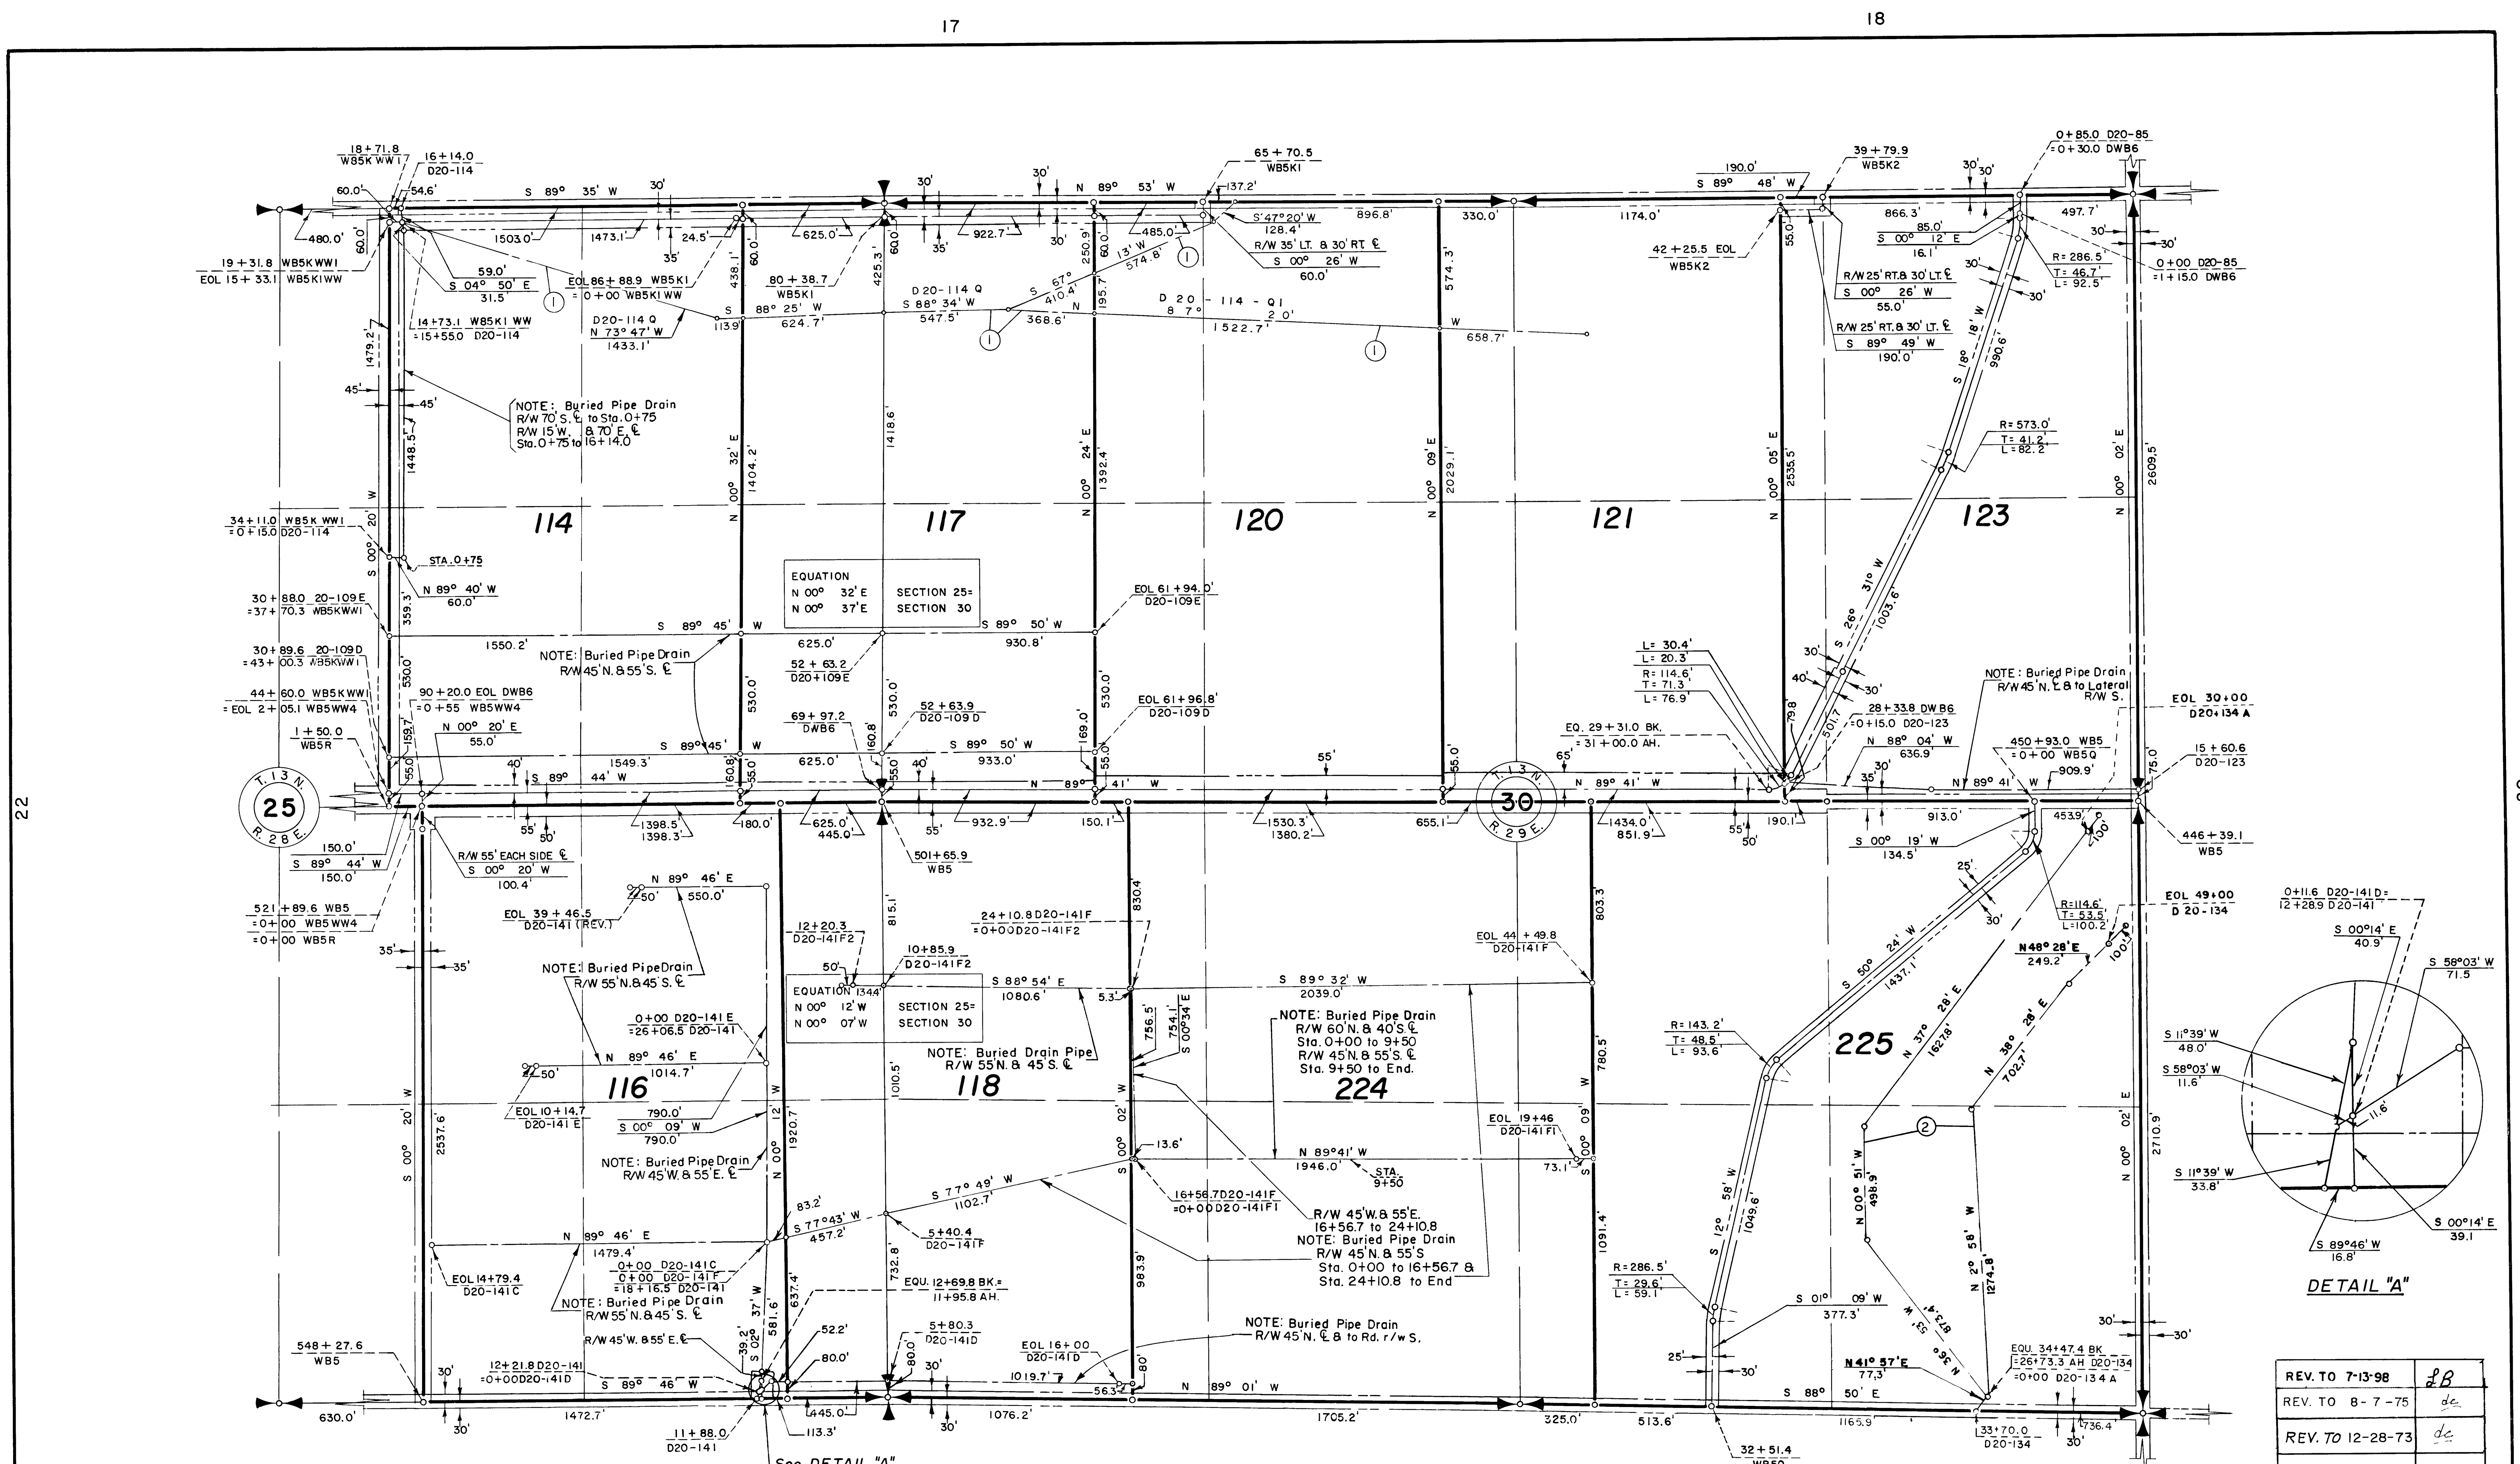

NOTE: Buried Pipe Drain R/W

(1) 55' N. & 45' S.

(2) 55' W. & 45 E. ℄

LEGEND

- Boundaries of Units
- Rights of Way for Roads
- Rights of Way for Canals
- Rights of Way for Drains
- Rights of Way for Buried Drains
- 120 Unit Number

400 3 2 1 0 2 400
SCALE OF FEET

N
U.S.B.R. GRID

REV. TO 7-13-98	LB
REV. TO 8-7-75	dc
REV. TO 12-28-73	dc
REV. TO 7-31-70	CMc
REV. TO 7-31-68	CMc
REV. TO 7-29-66	CMc
REV. TO 10-7-64	Bhm

Drawn O.K.O.
Checked R.E.H.
Surveys certified

A.V. Davidson
Chief, Engr. Div.

DATE 7-20-61

I certify that this is Sheet 8 of 12 Supplemental Sheets of the Third Revision of the Final Farm Unit Plat of Irrigation Block 20.

H. T. Nelson
Regional Director

DATE 8-4-61

222-116-32163-21