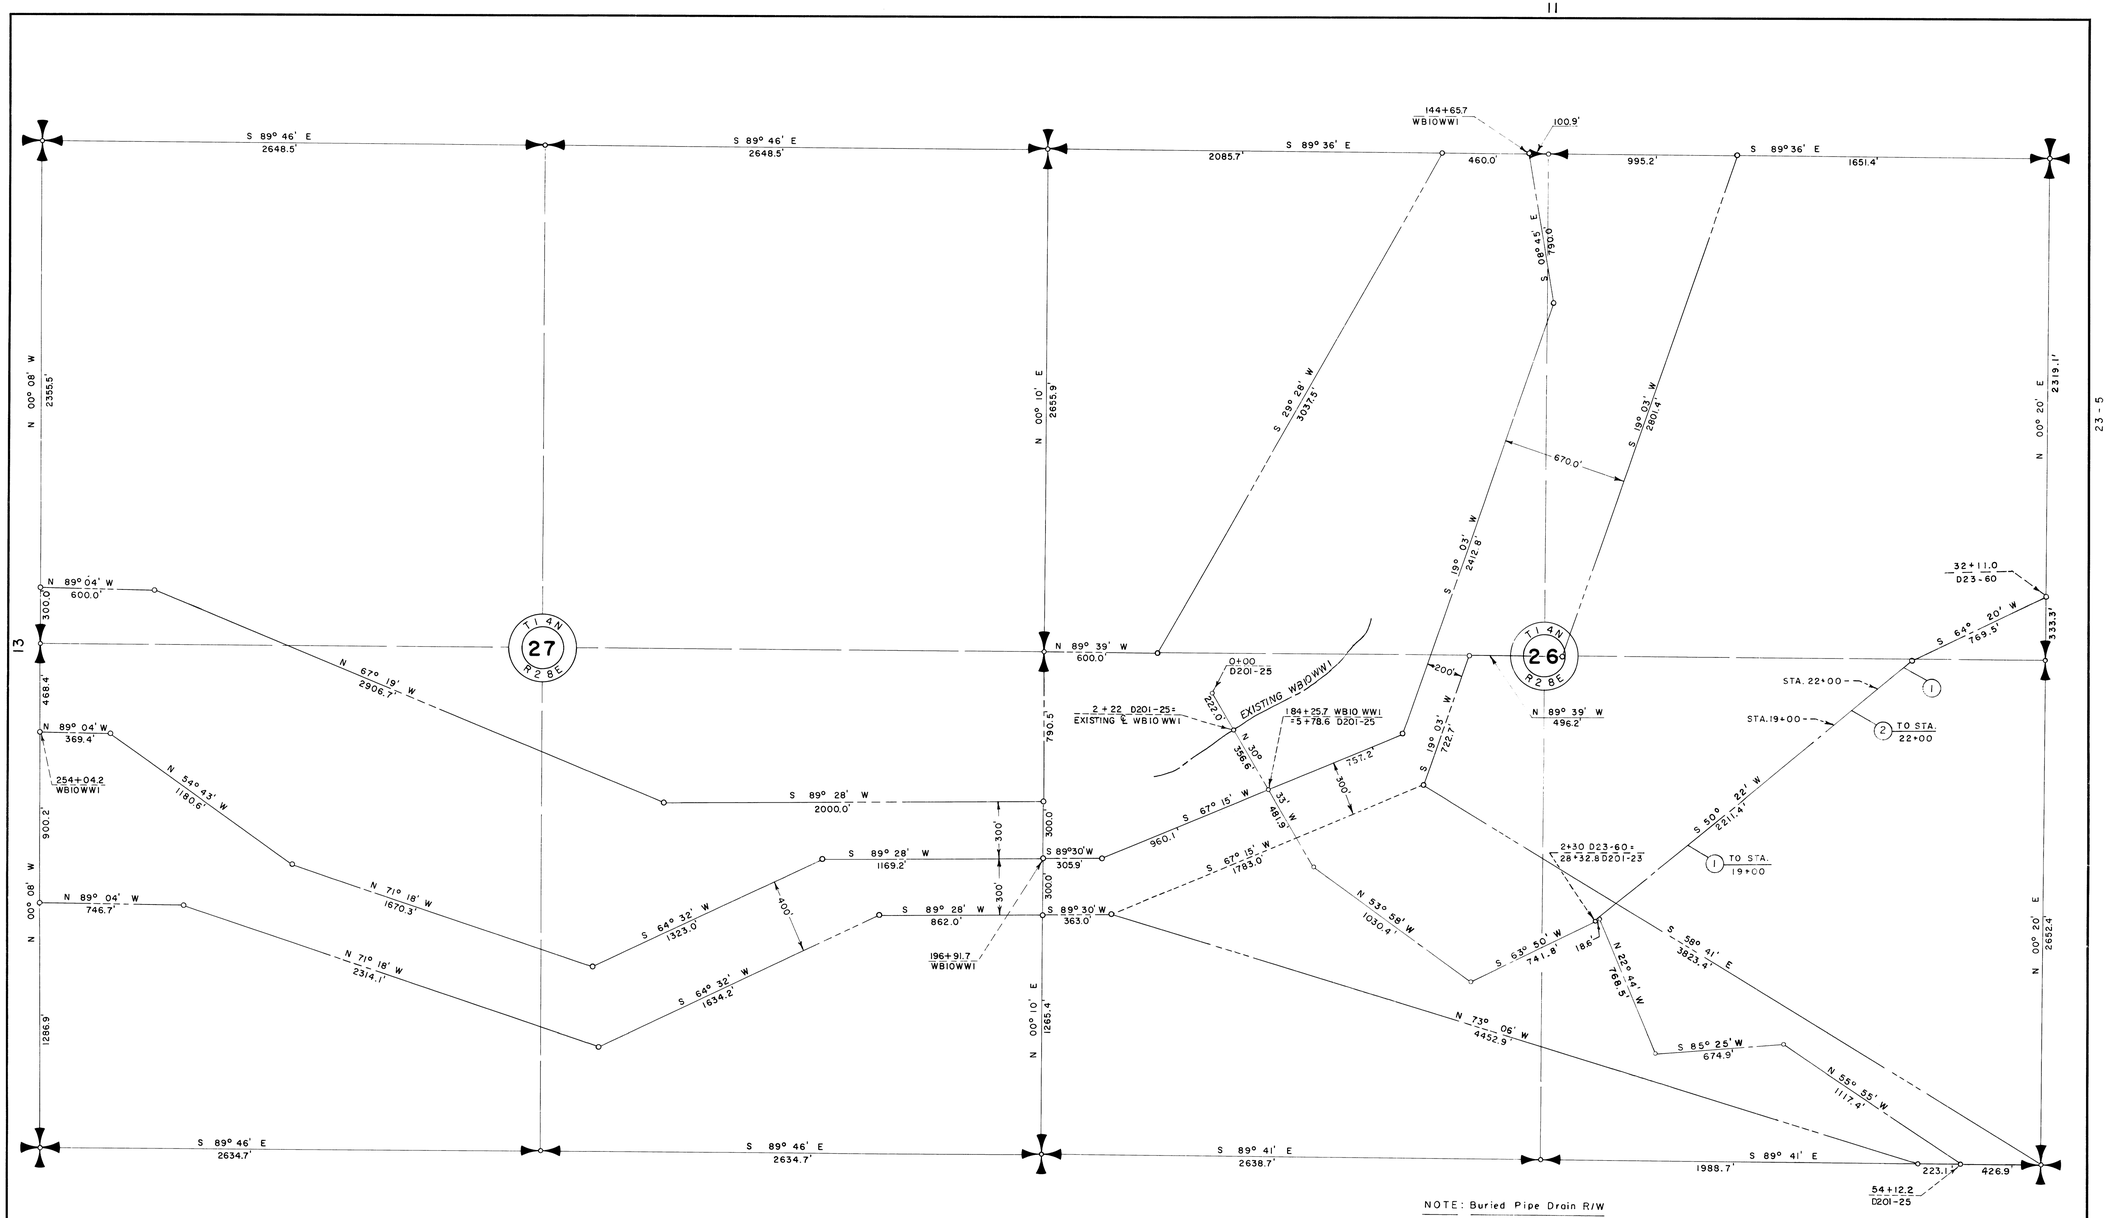

NOTE: Buried Pipe Drain R/W

(1) 55' N. & 45' S.

(2) 65' N. & 55' S.

LEGEND

Rights of Way for Roads

Rights of Way for Canals

Rights of Way for Drains

400 3 2 1 0 2 400
SCALE OF FEET

N

U.S.B.R. GRID

Drawn K.S.
Checked R.E.H
Surveys certified

J. D. Humes
Chief, D.&C. Div.

DATE 12-10-58

NOTE: This drawing supersedes and replaces Drawing No. 12 attached to and filed with Farm Unit Plat of Irrigation Block 201 as recorded in Franklin County on

REV. TO 10-1-80	dc
REV. TO 12-28-73	dc

G.G. Stamm
Regional Director (Act.)

DATE 7-14-59

222-116-30659-12