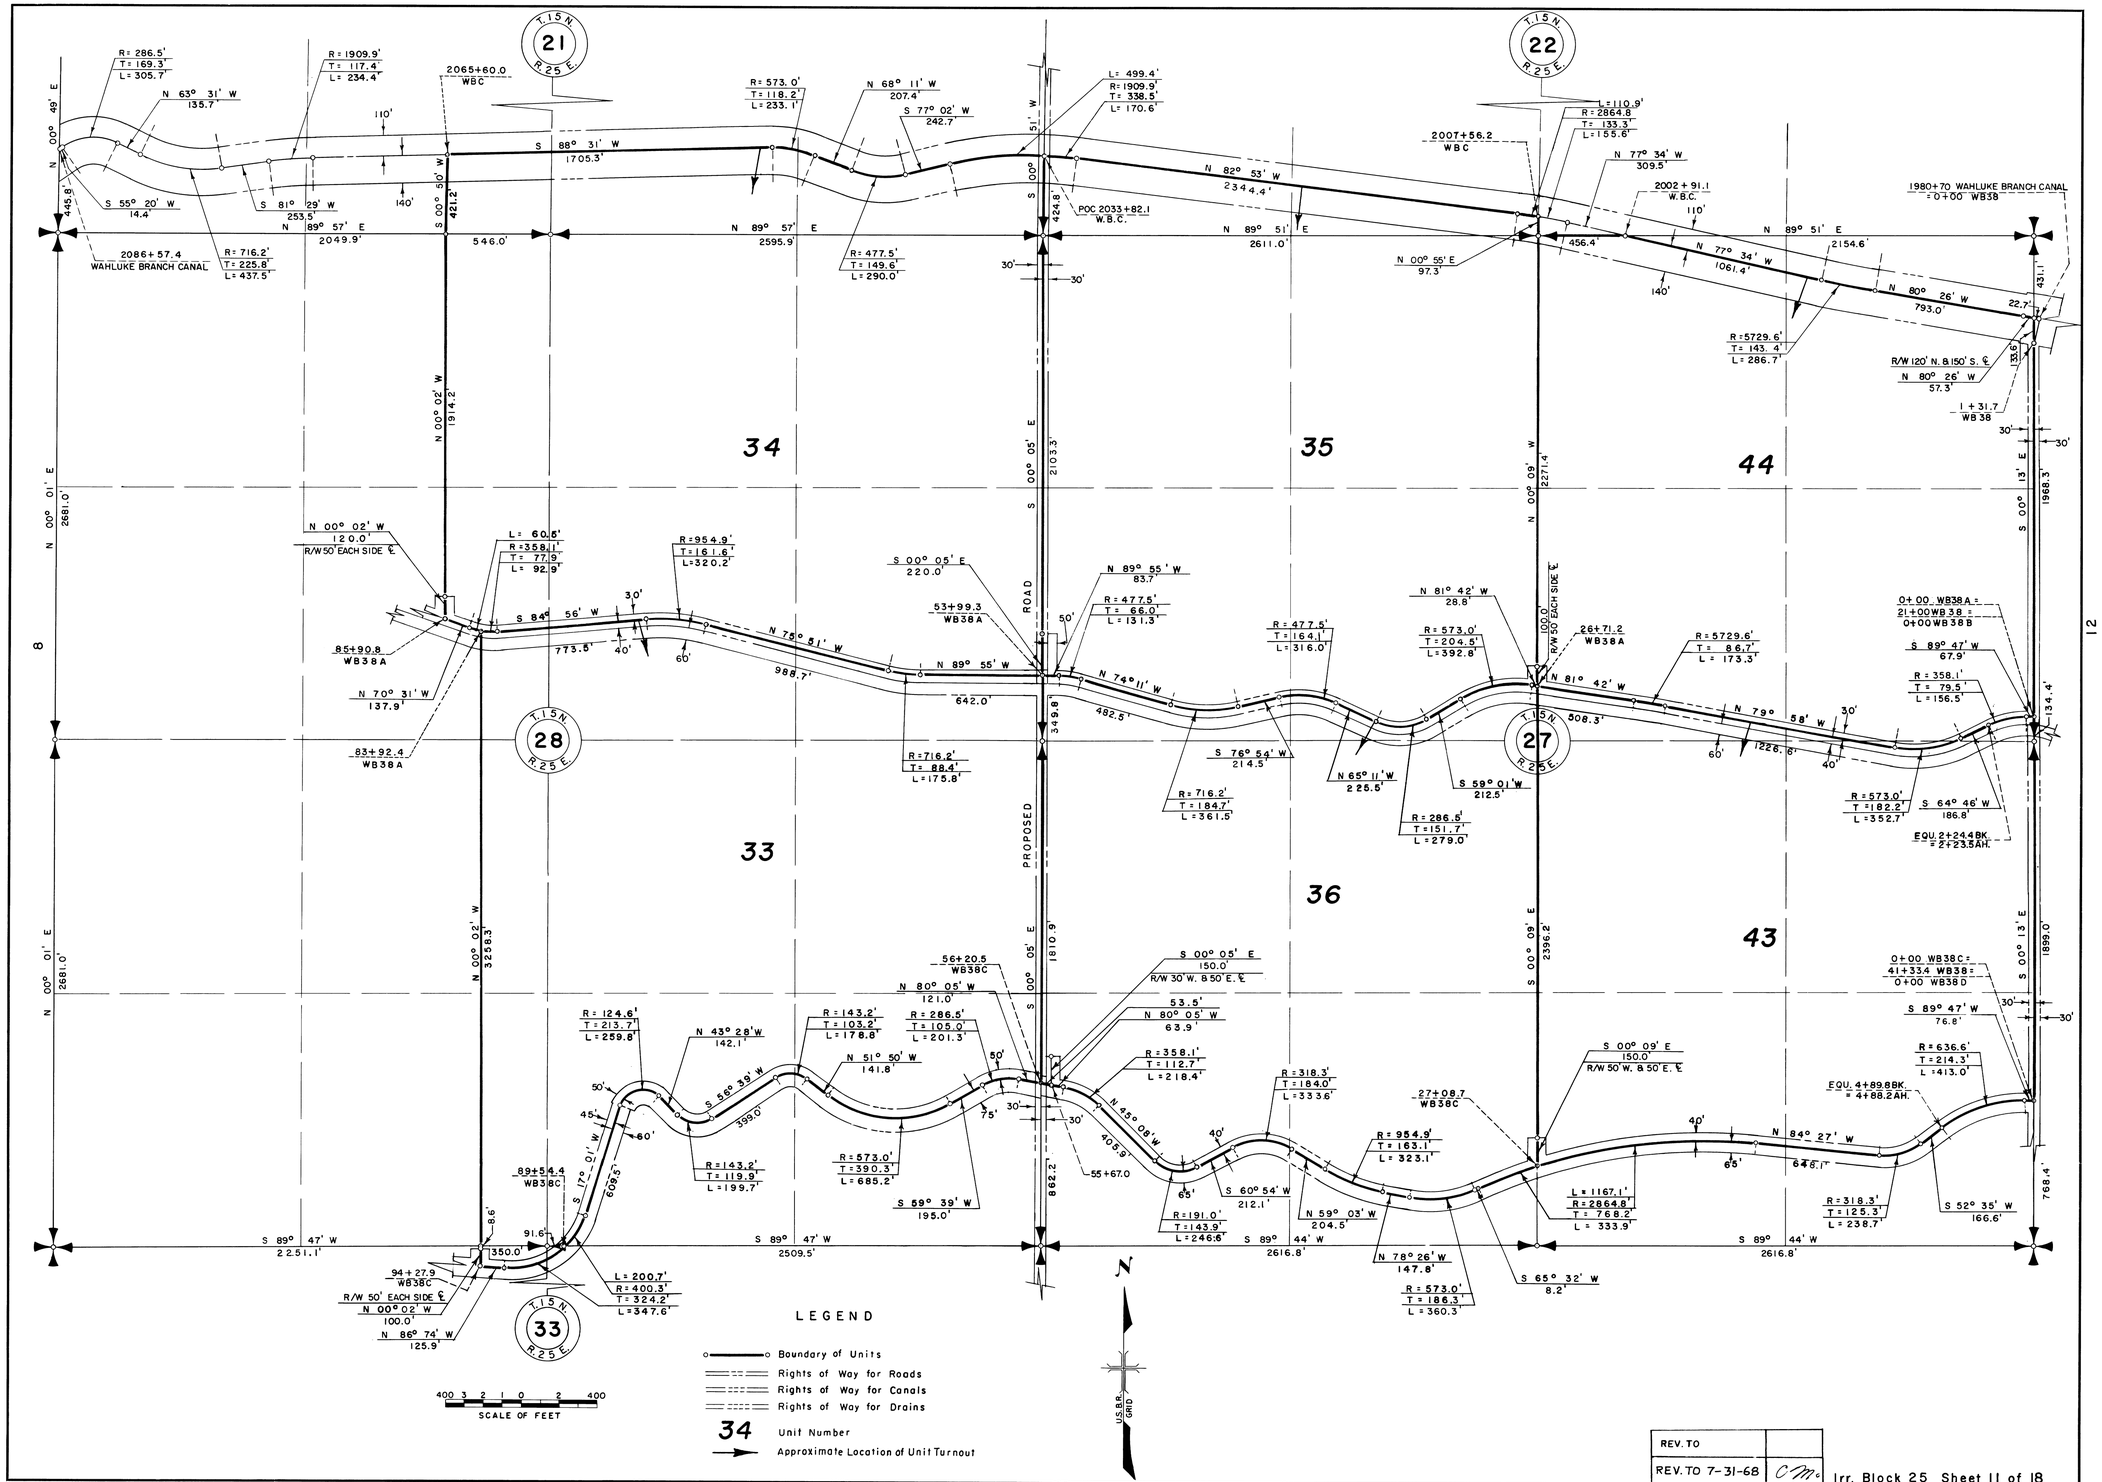
T. 15 N. R. 25 E.
21
22
28
27
33
34
35
36
43
44
2086+57.4 WAHLUKE BRANCH CANAL
2065+60.0 WBC
2007+56.2 WBC
POC 2033+82.1 W.B.C.
2002+91.1 W.B.C.
1980+70 WAHLUKE BRANCH CANAL = 0+00 WB38
R/W 120' N. & 150' S. ℄
R/W 50' EACH SIDE ℄
PROPOSED ROAD
LEGEND
Boundary of Units
Rights of Way for Roads
Rights of Way for Canals
Rights of Way for Drains
34 Unit Number
Approximate Location of Unit Turnout
SCALE OF FEET
U.S.B.R. GRID
REV. TO
REV. TO 7-31-68
Irr. Block 25 Sheet 11 of 18
222-116-35278-11