COLUMBIA BASIN PROJECT – IRRIGATION BLOCK 42

GRANT COUNTY, WASHINGTON

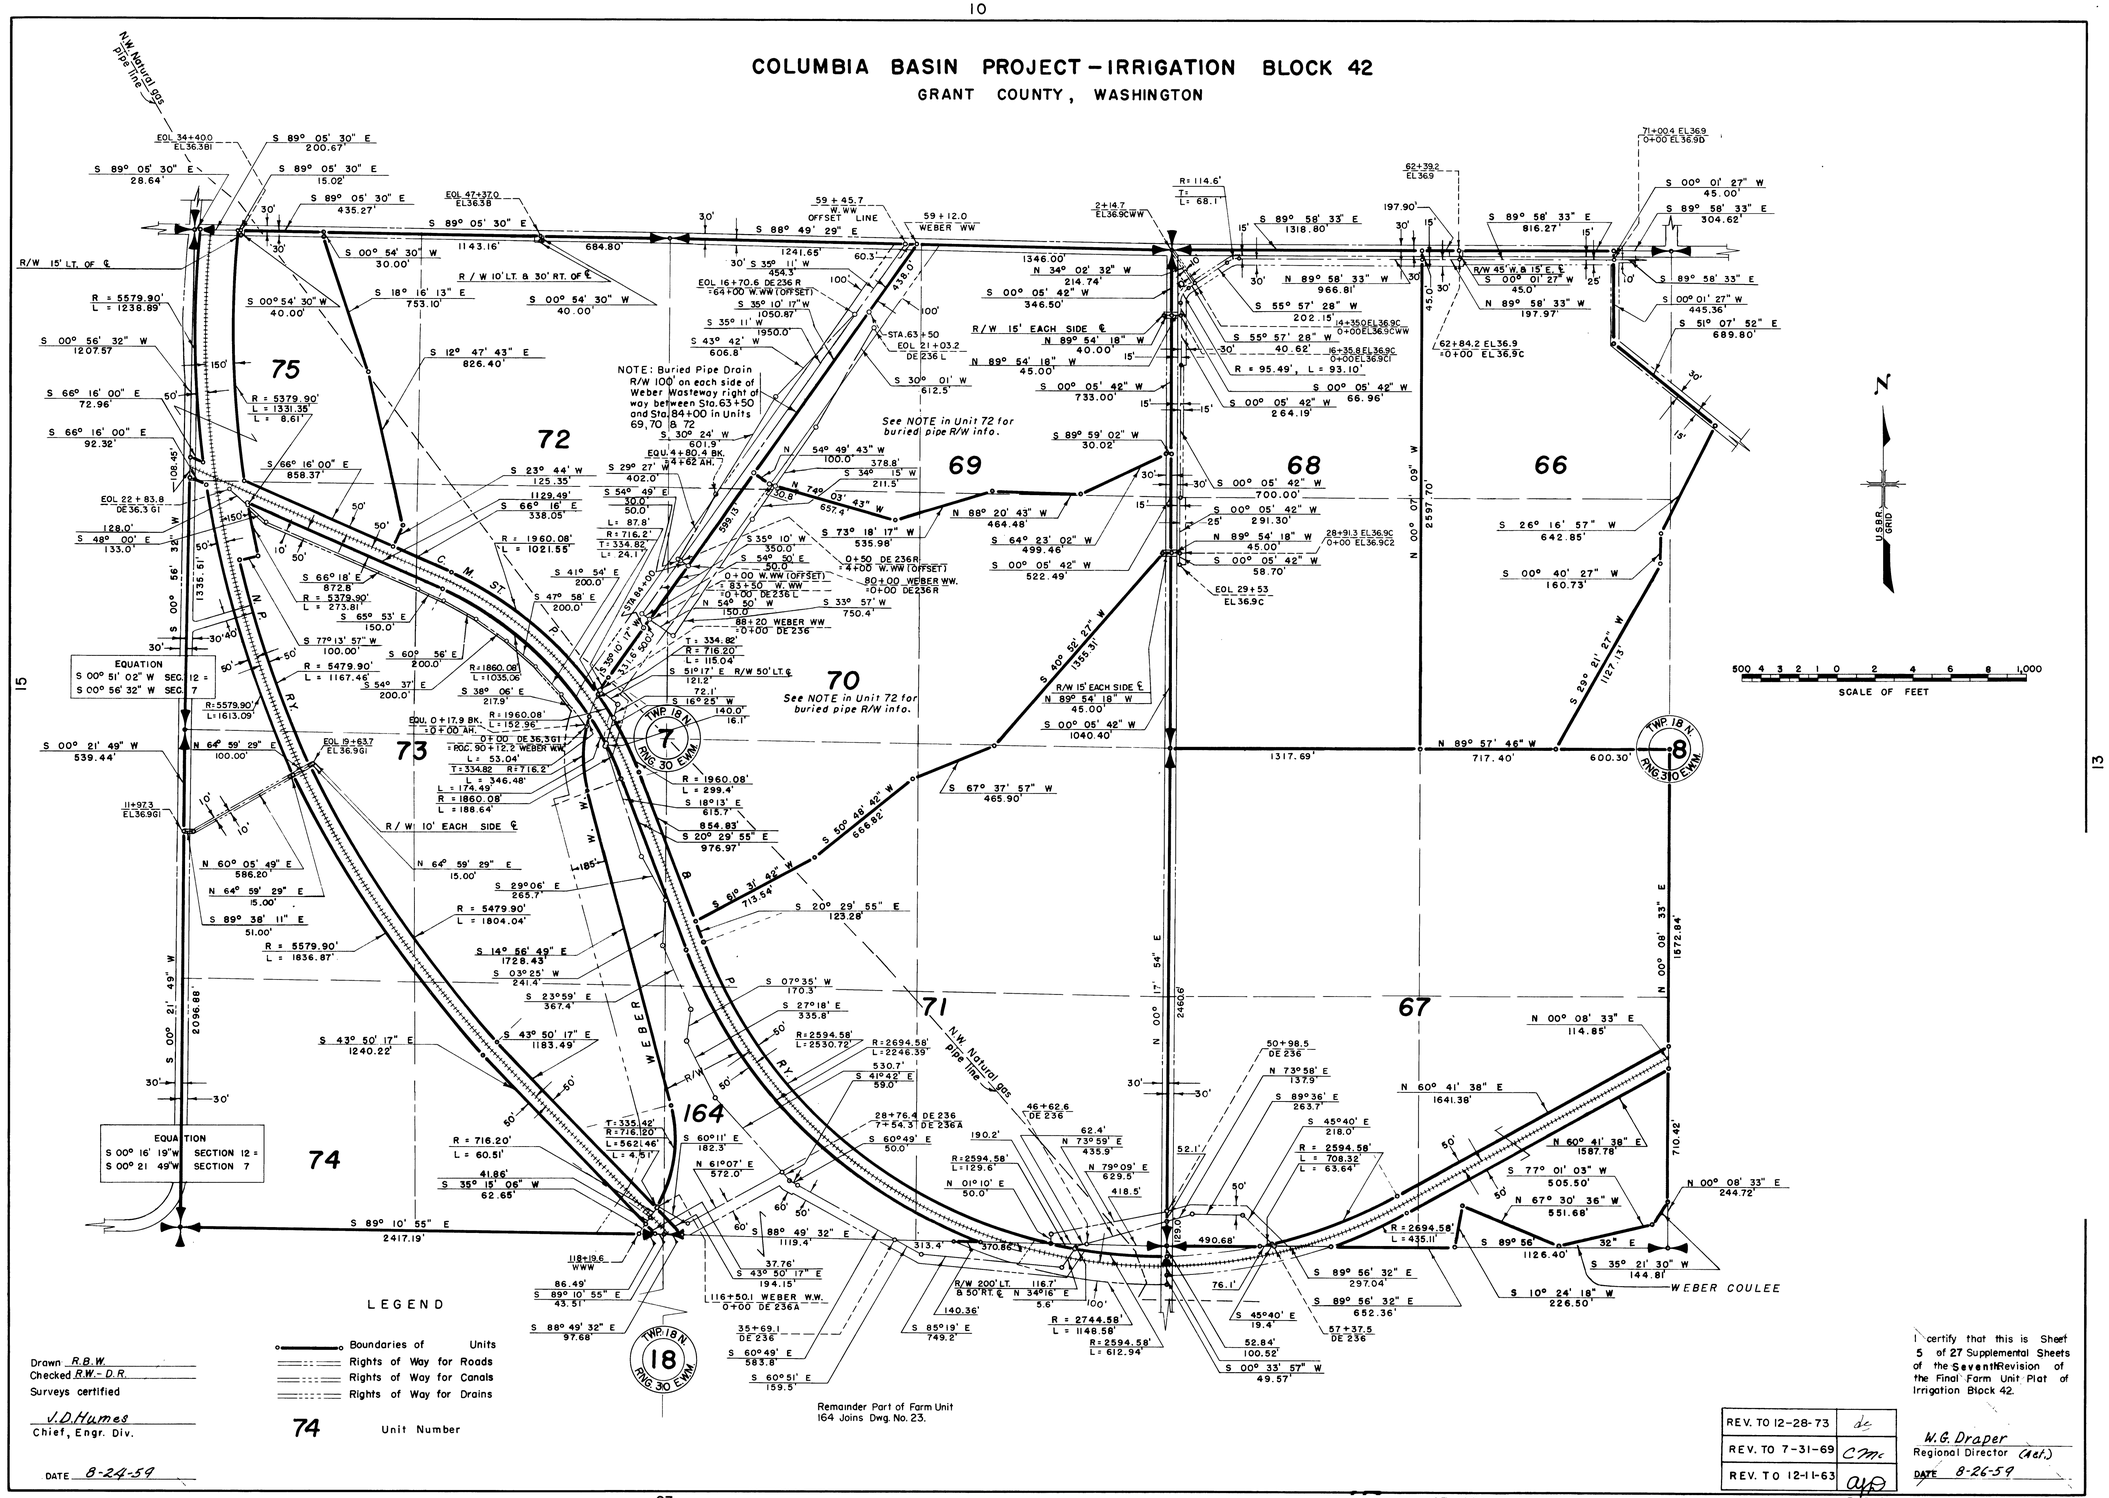

LEGEND

- Boundaries of Units
- Rights of Way for Roads
- Rights of Way for Canals
- Rights of Way for Drains

74 Unit Number

Remainder Part of Farm Unit 164 Joins Dwg. No. 23.

Drawn R.B.W.
Checked R.W.-D.R.
Surveys certified

J. D. Humes
Chief, Engr. Div.

DATE 8-24-59

I certify that this is Sheet 5 of 27 Supplemental Sheets of the Seventh Revision of the Final Farm Unit Plat of Irrigation Block 42.

W. G. Draper
Regional Director (Act.)

DATE 8-26-59

REV. TO 12-28-73	dc
REV. TO 7-31-69	CMc
REV. TO 12-11-63	AJP