33 32

COLUMBIA BASIN PROJECT – IRRIGATION BLOCK 42

GRANT COUNTY, WASHINGTON

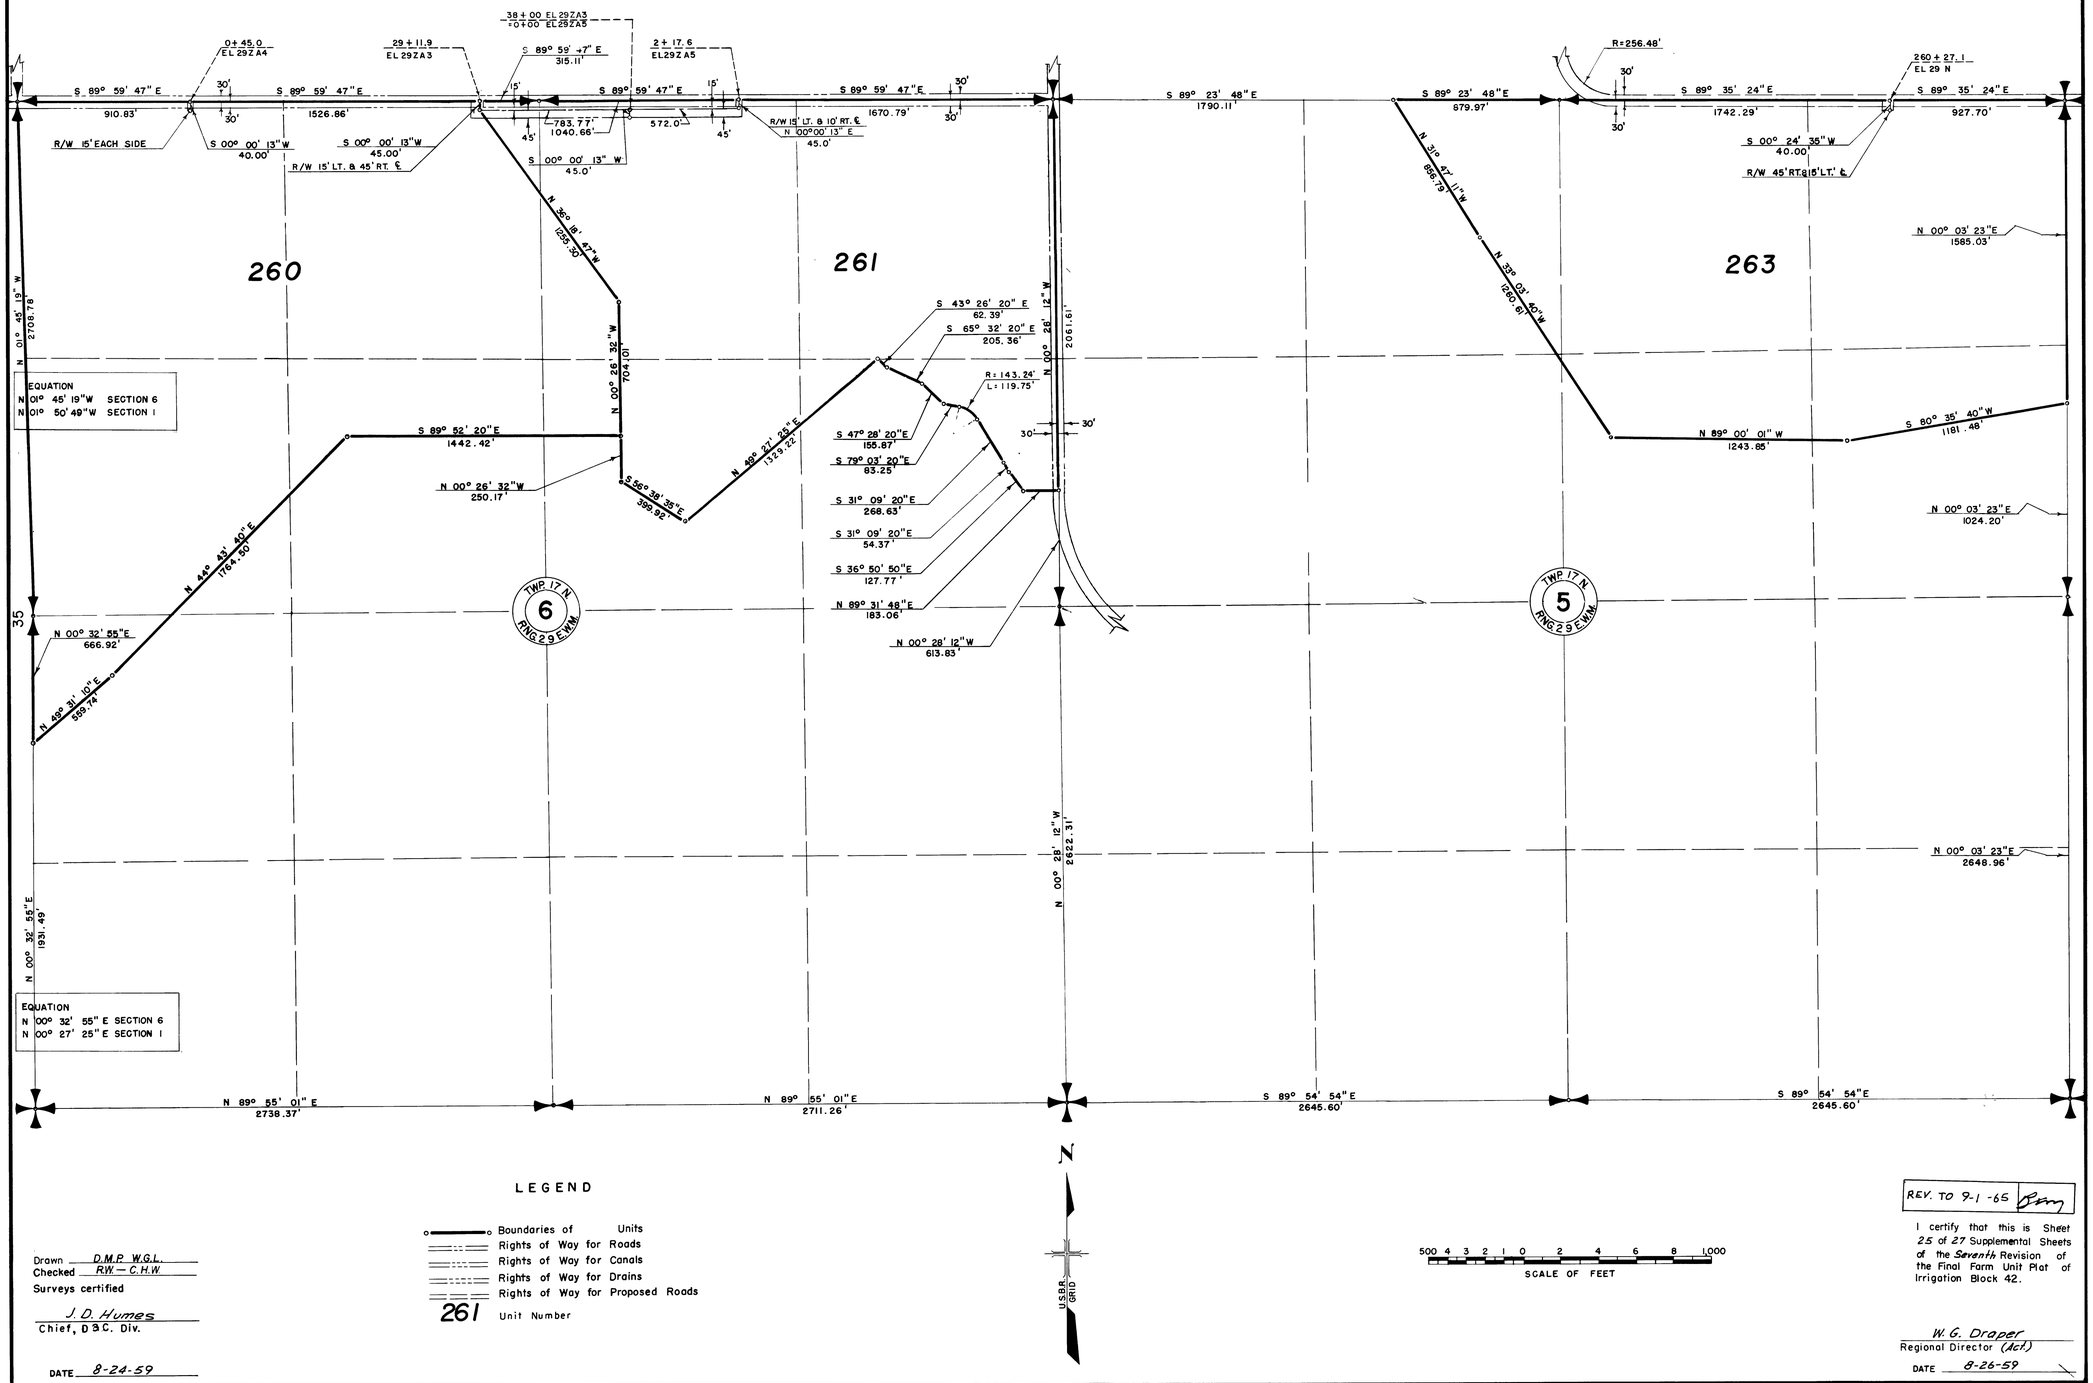

LEGEND

- Boundaries of Units
- Rights of Way for Roads
- Rights of Way for Canals
- Rights of Way for Drains
- Rights of Way for Proposed Roads
- 261 Unit Number

Drawn D.M.P. W.G.L.
Checked R.W. – C.H.W.
Surveys certified

J. D. Humes
Chief, D.S.C. Div.

DATE 8-24-59

REV. TO 9-1-65 [illegible]

I certify that this is Sheet 25 of 27 Supplemental Sheets of the Seventh Revision of the Final Farm Unit Plat of Irrigation Block 42.

W. G. Draper
Regional Director (Act.)

DATE 8-26-59

222-116-31316-36