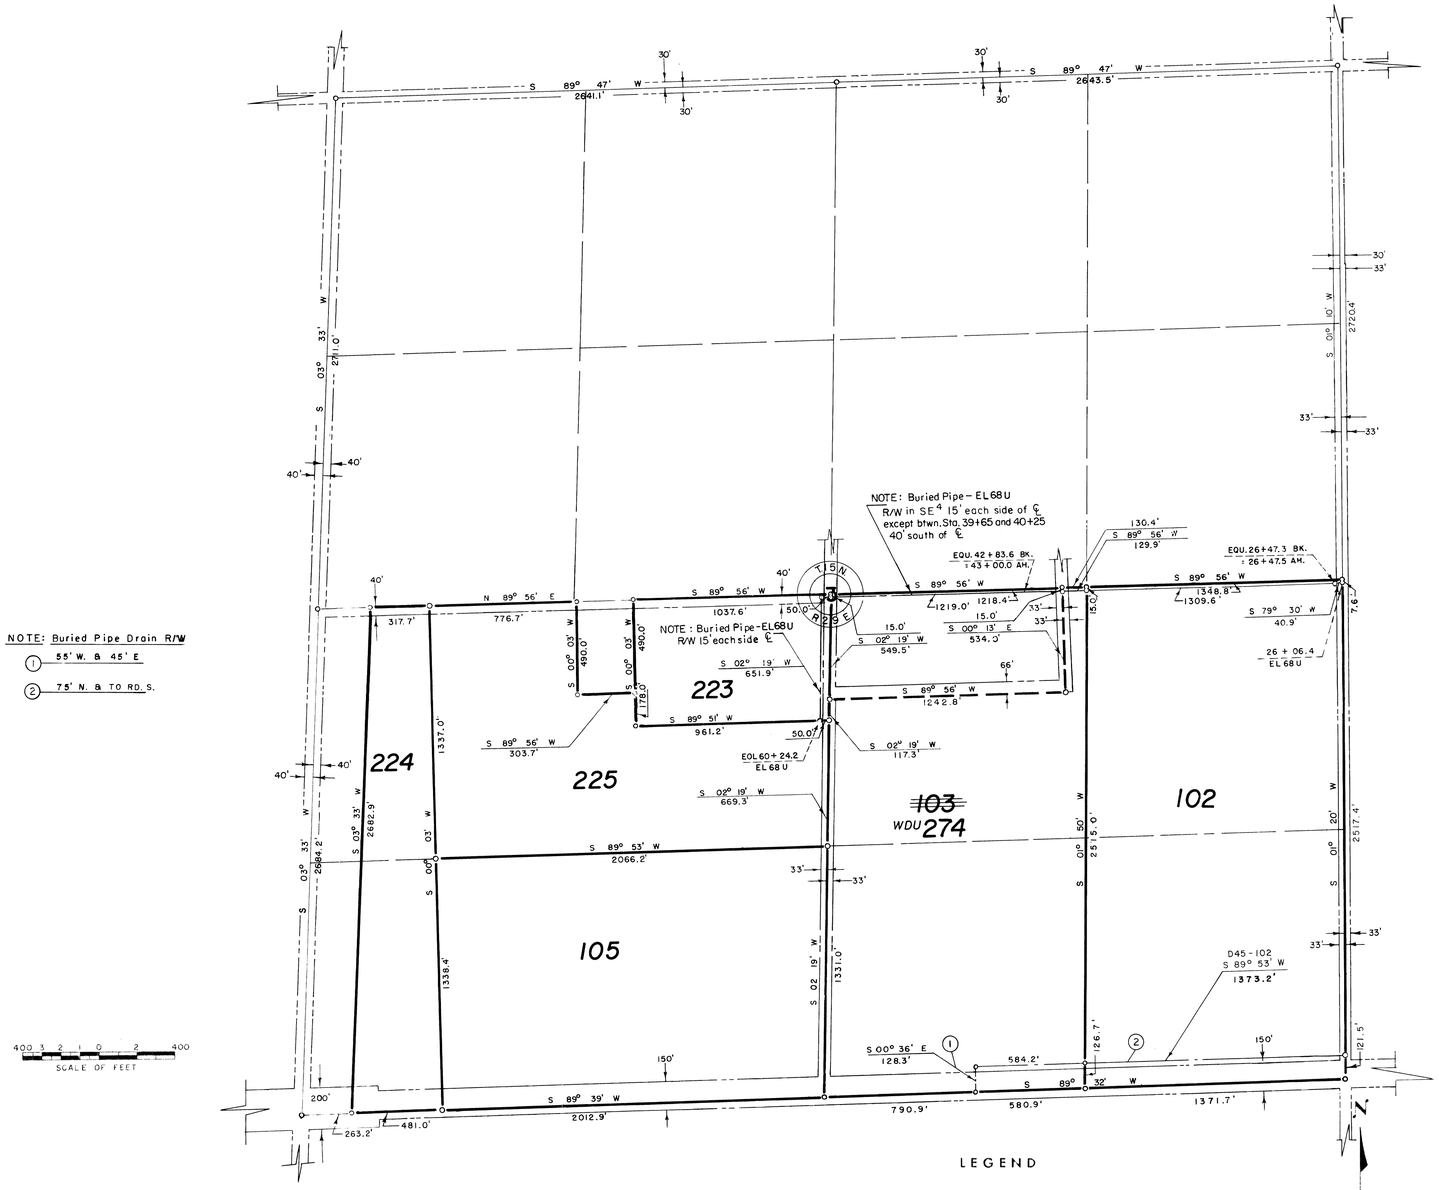

NOTE: Buried Pipe Drain R/W

(1) 55' W. & 45' E

(2) 75' N. & TO RD. S.

LEGEND

Right of Way for Road

Boundary of Unit

Right of Way for Canal

Right of Way for Drain

Former Boundary

105 Unit Number

REV. TO 12-16-75	dc
REV. TO 9-1-64	[illegible]

Drawn D.W.D.
Checked D.R.
Surveys certified

A. J. Davidson
Chief, Engr. Div.

DATE 9-13-62

THIS SHEET NOT RECORDED

I certify that this is Sheet 2 of 10 Supplemental Sheets of Eighth Revision of the Final Farm Unit Plat of Irrigation Block 45.

M. B. Austin
Regional Director (Act.)

DATE 9-25-62

29

27

32

222-116-32559-28