COLUMBIA BASIN PROJECT - IRRIGATION BLOCK 70

GRANT COUNTY, WASHINGTON

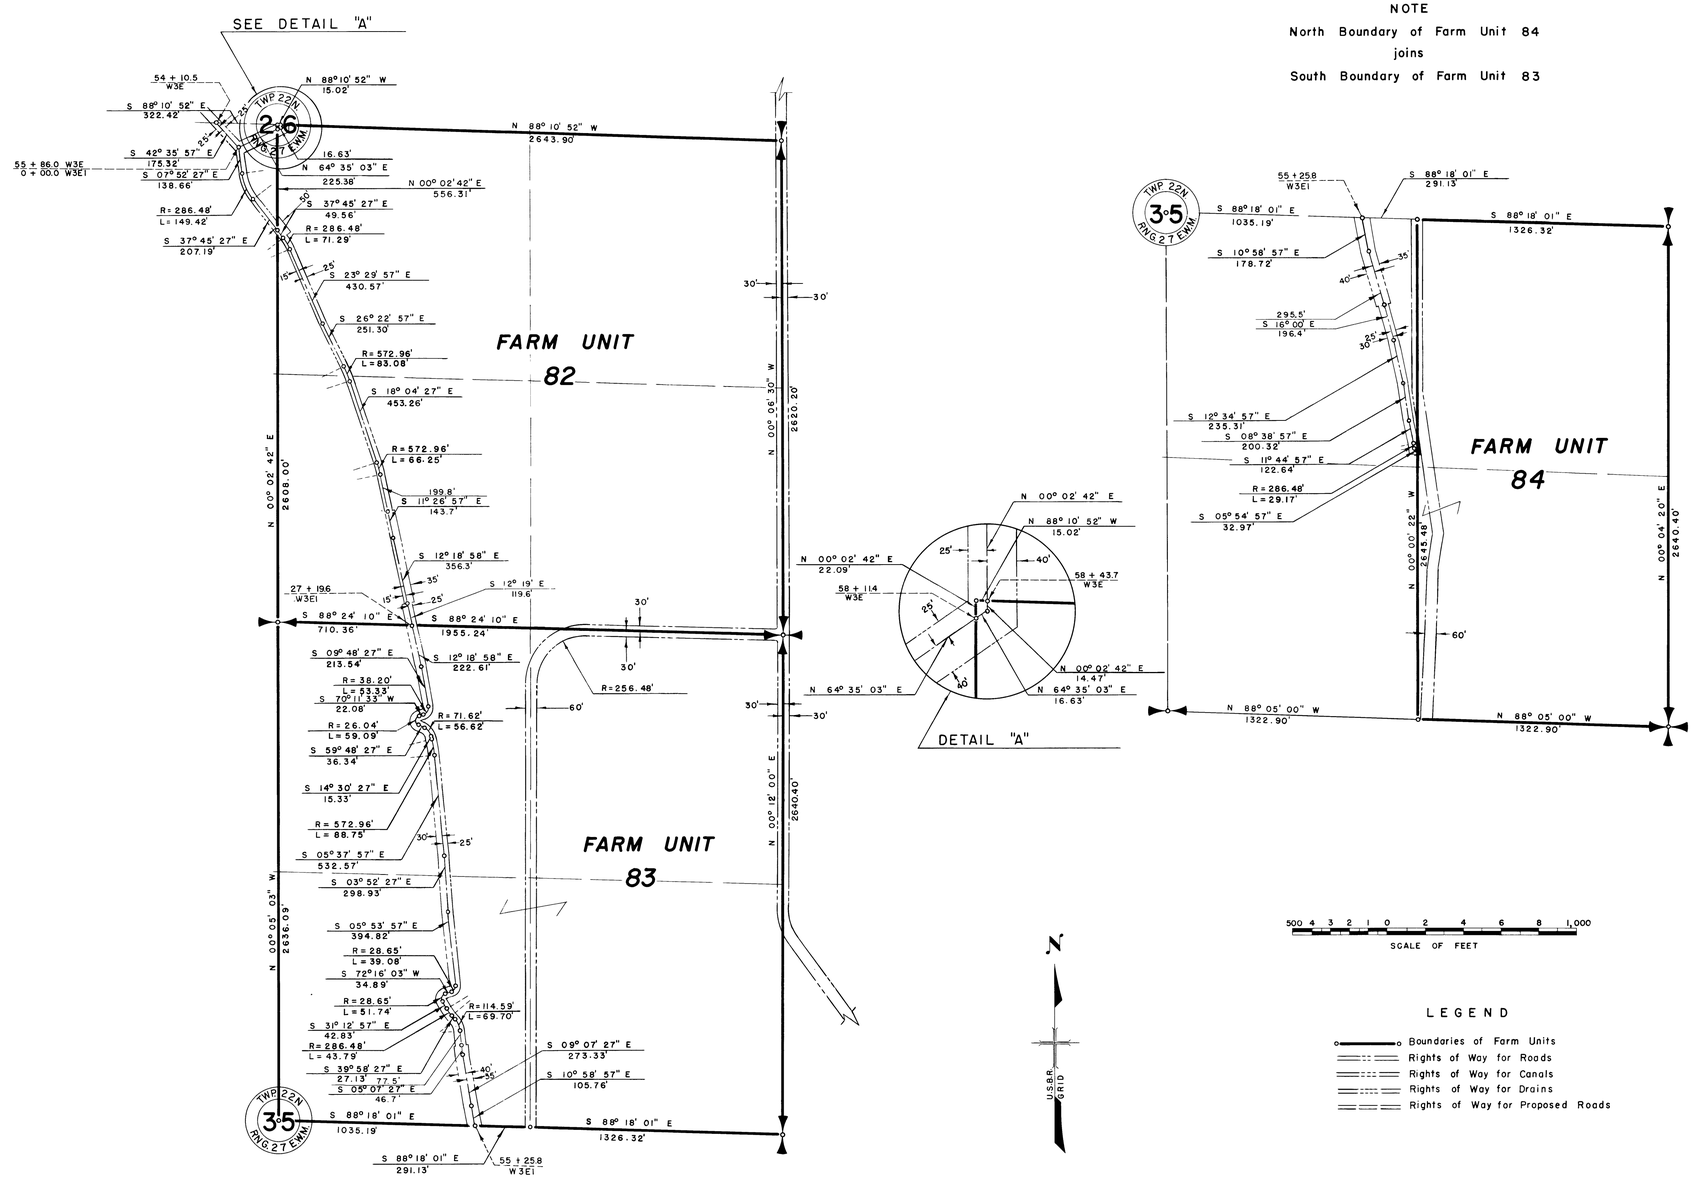

NOTE

North Boundary of Farm Unit 84
joins
South Boundary of Farm Unit 83

500 4 3 2 1 0 2 4 6 8 1,000
SCALE OF FEET

LEGEND

- Boundaries of Farm Units
- Rights of Way for Roads
- Rights of Way for Canals
- Rights of Way for Drains
- Rights of Way for Proposed Roads

NOTE

South Boundary of Farm Unit 83
joins
North Boundary of Farm Unit 84

Drawn H.M.R.
Checked C.N.Y.
Serveys certified

W.C. Christopher
Supervising Engineer (Acting)

DATE 8-17-53

I certify that this is Sheet 9 of 16 Supplemental Sheets of the Second Revision of the Final Farm Unit Plat of Irrigation Block 70.

H.T. Nelson
Regional Director

DATE 9-11-53

222-116-25756 — 17