COLUMBIA BASIN PROJECT - IRRIGATION BLOCK 71

GRANT COUNTY, WASHINGTON

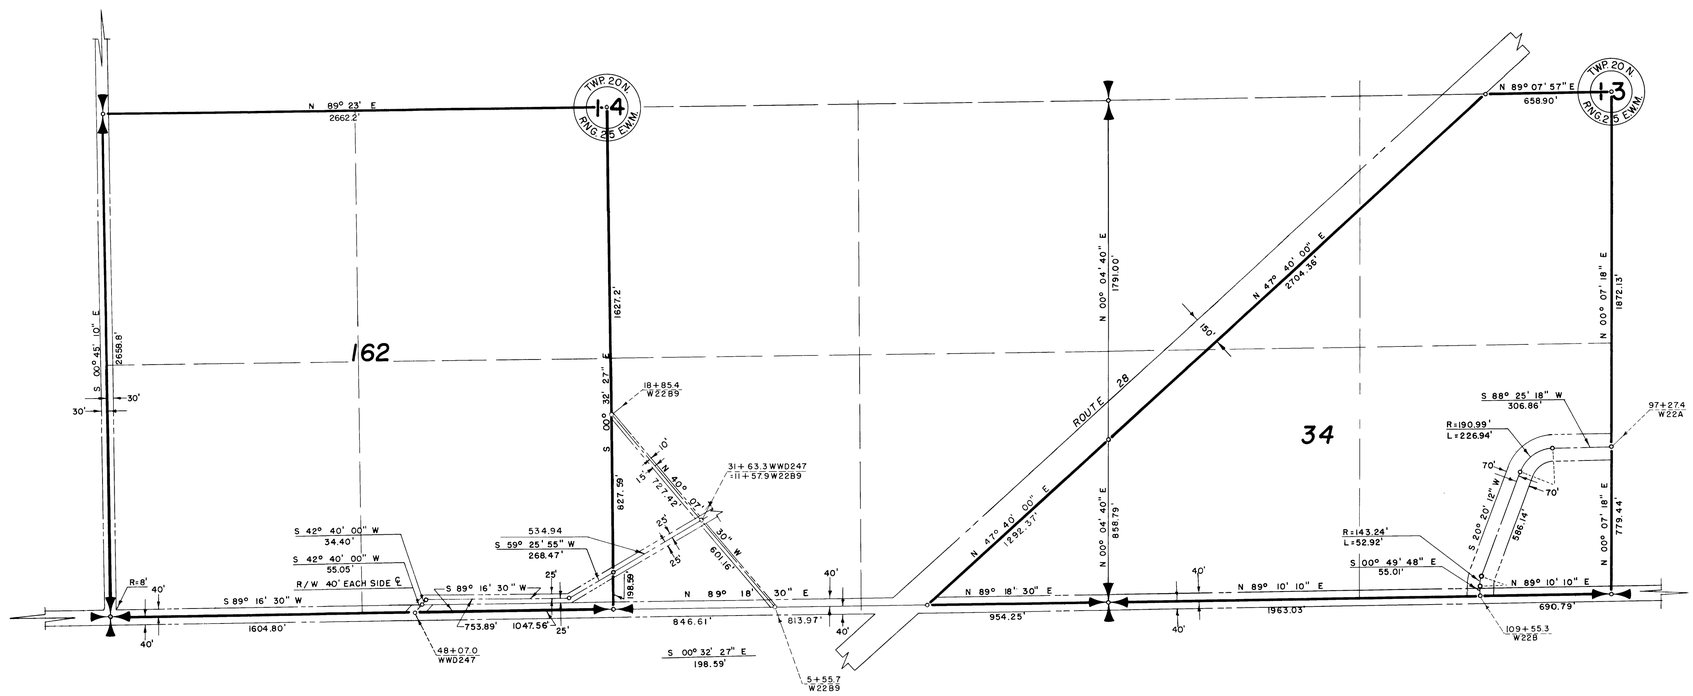

LEGEND

- Boundaries of Units
- Rights of Way for Roads
- Rights of Way for Canals
- Rights of Way for Drains
- 34 Unit Number

N

U.S.B.R. GRID

500 4 3 2 1 0 2 4 6 8 1000

SCALE OF FEET

Drawn E.E.S.
Checked C.N.Y.
Surveys certified

A.J. Davidson
Chief, Engr. Div.

DATE 12-11-62

I certify that this is Sheet 5 of 14 Supplemental Sheets of the Seventh Revision of the Final Farm Unit Plat of Irrigation Block 71.

M.B. Austin
Regional Director (Acting)

DATE 12-20-62

222-116-3256310