COLUMBIA BASIN PROJECT - IRRIGATION BLOCK 72

GRANT COUNTY, WASHINGTON

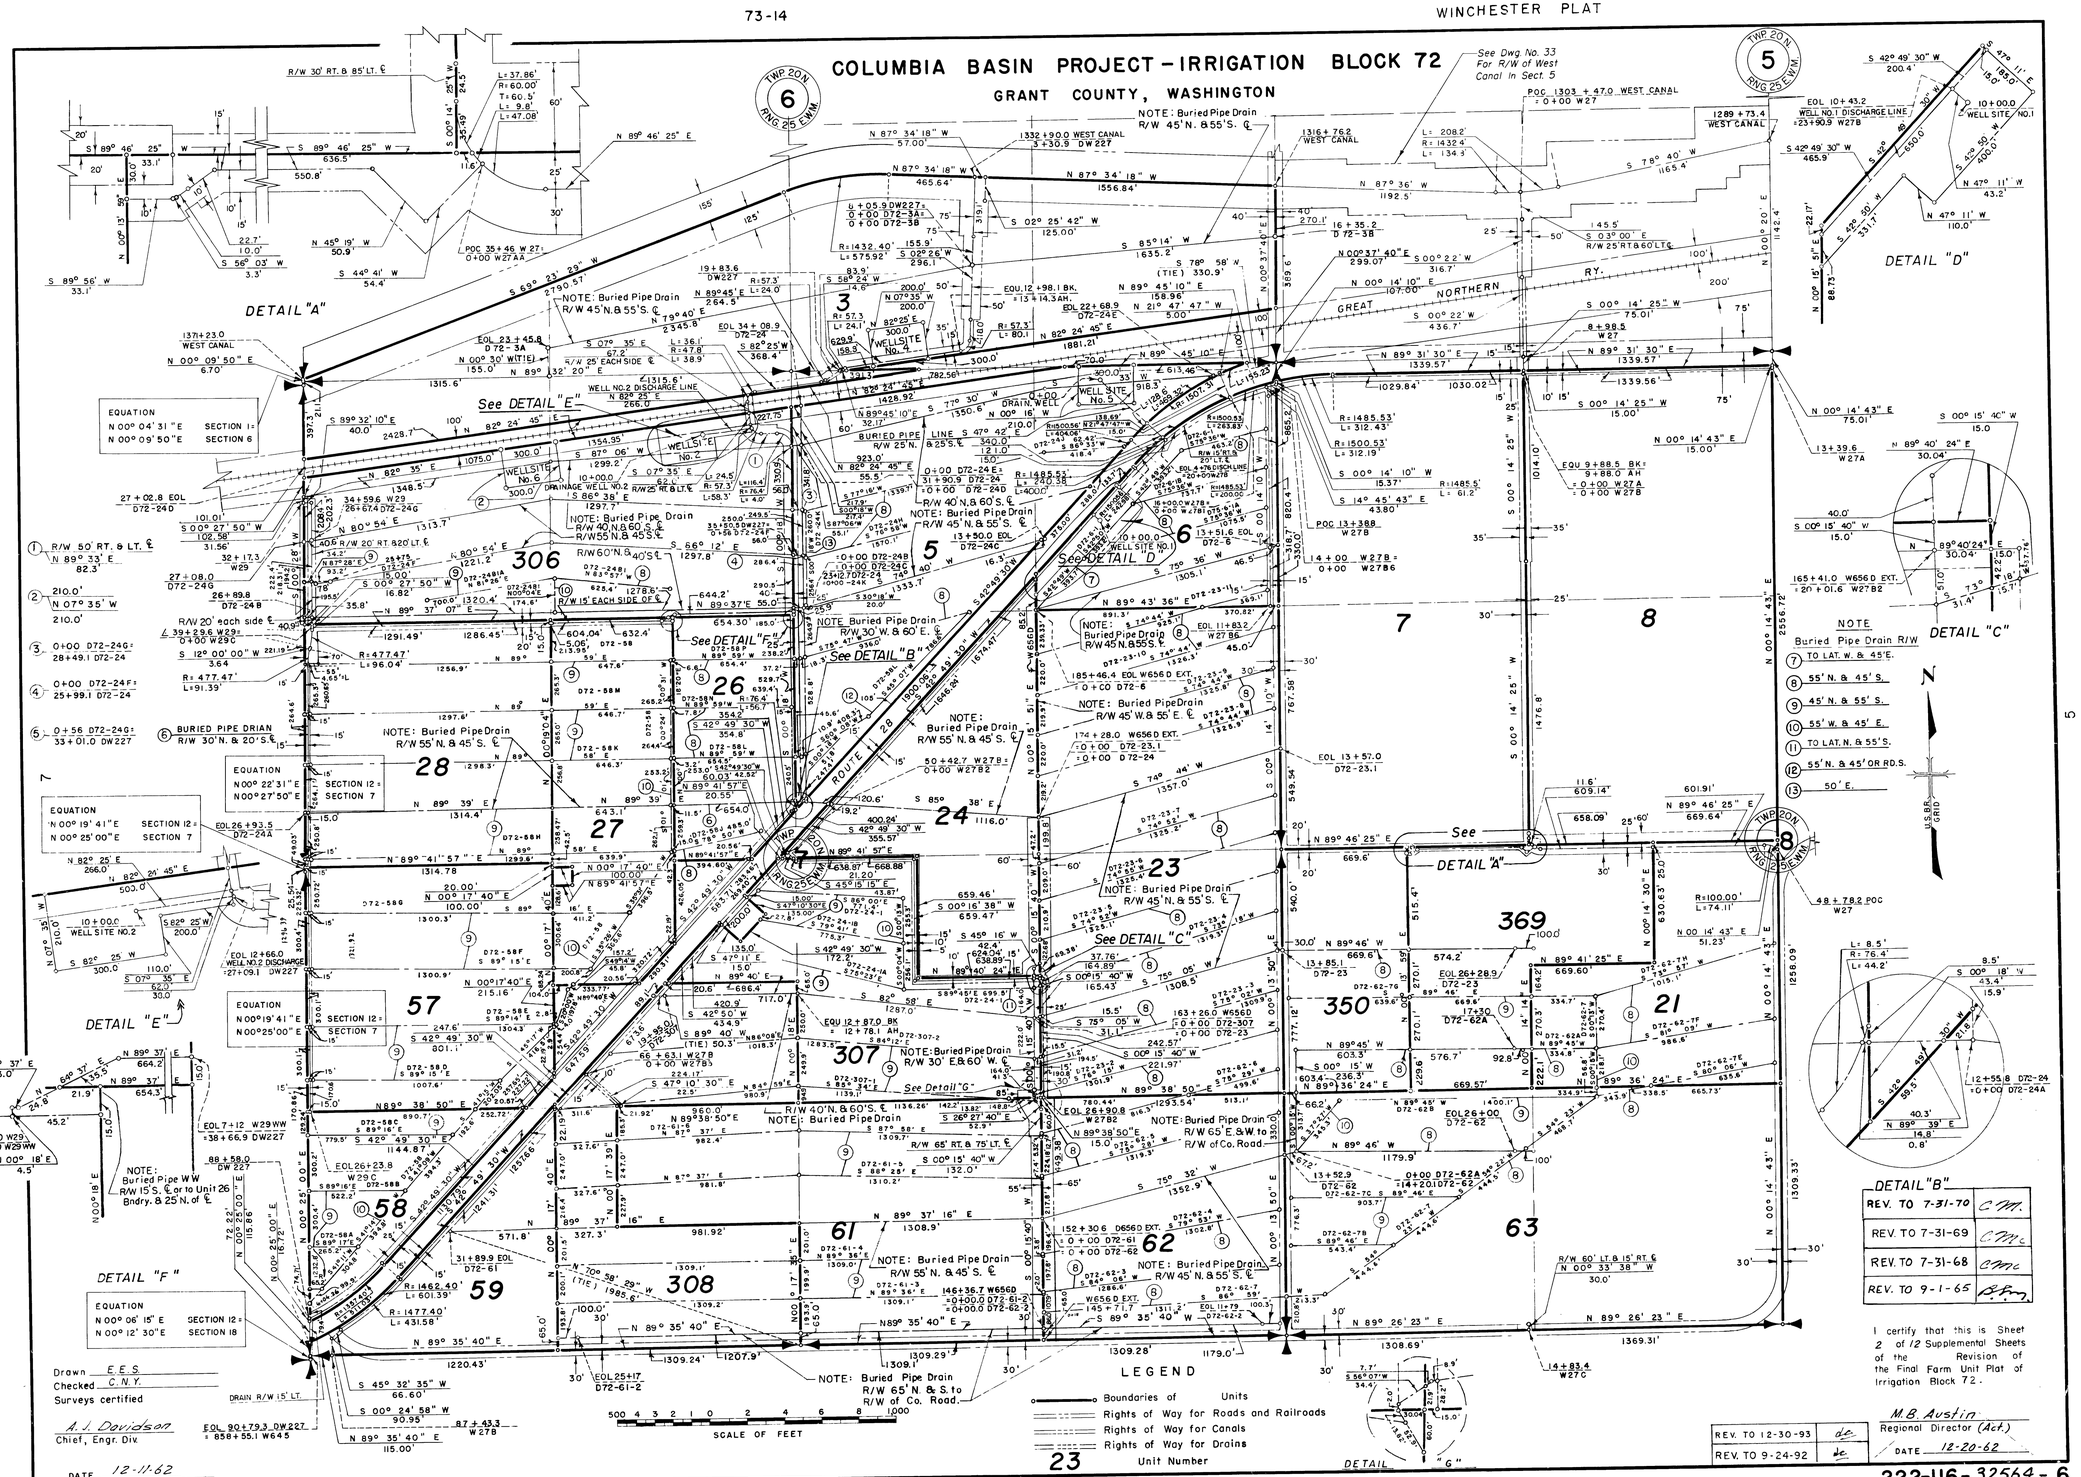

DETAIL "B"	
REV. TO 7-31-70	C.M.
REV. TO 7-31-69	C.M.C.
REV. TO 7-31-68	C.M.C.
REV. TO 9-1-65	B.F.M.

I certify that this is Sheet 2 of 12 Supplemental Sheets of the Revision of the Final Farm Unit Plat of Irrigation Block 72.

Drawn E.E.S.
Checked C.N.Y.
Surveys certified

A. J. Davidson
Chief, Engr. Div.

DATE 12-11-62

REV. TO 12-30-93	d.c.
REV. TO 9-24-92	d.c.

M.B. Austin
Regional Director (Act.)
DATE 12-20-62

222-116-32564-6