COLUMBIA BASIN PROJECT - IRRIGATION BLOCK 72

GRANT COUNTY, WASHINGTON

17

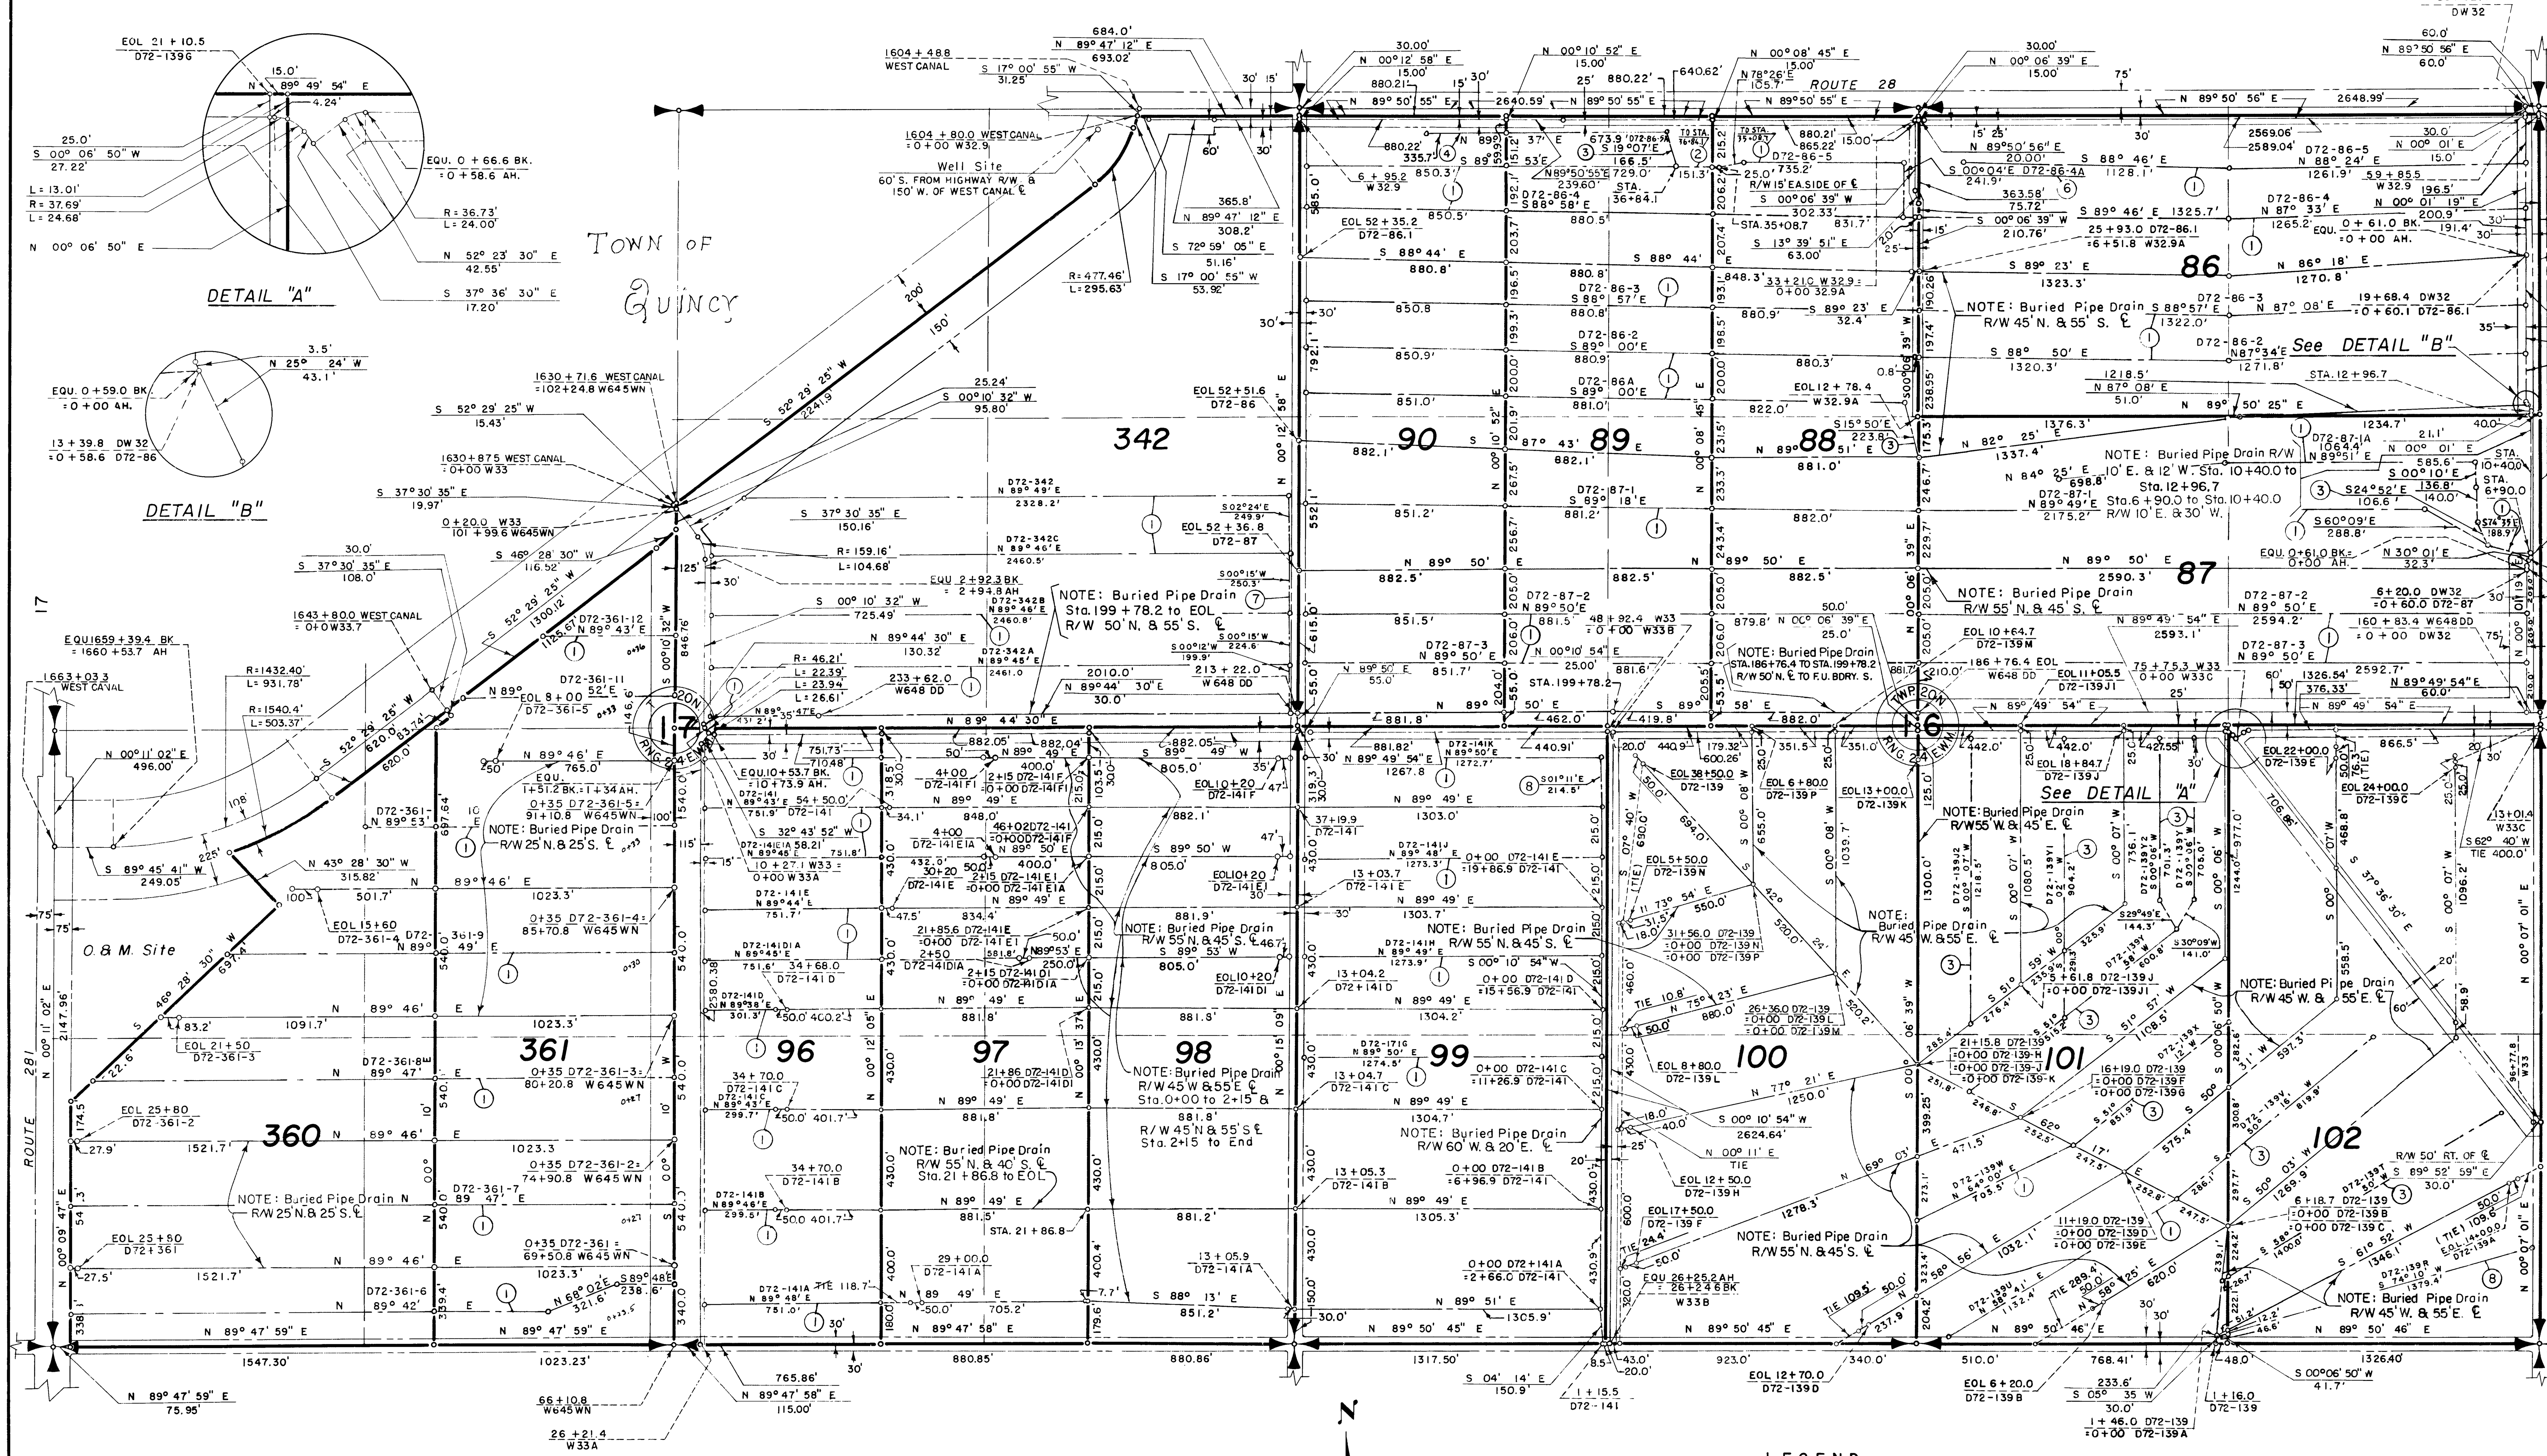

NOTE: Buried Pipe Drain R/W

1. 45' N. & 55' S.
2. 30' N. & 55' S.
3. 55' W. & 45' E.
4. TO CANAL N. & 55' S.
5. 25' N. & 25' S.
6. 55' W. & TO CANAL E.
7. 55' W. & TO RD. E.
8. 55' N. & 45' S.

500 4 3 2 1 0 2 4 6 8 1000
SCALE OF FEET

Drawn G.P.S.
Checked C.N.Y.
Surveys certified
A.J. Davidson
Chief, Engr. Div.
DATE 7-17-61

THIS SHEET NOT RECORDED

LEGEND

Boundaries of Units
Rights of Way for Roads
Rights of Way for Canals
Rights of Way for Drains
342 Unit Number

REV. TO 12-30-93	dc
REV. TO 9-24-92	dc
REV. TO 7-31-70	C.M.
REV. TO 7-31-69	C.M.
REV. TO 9-1-63	AD

I certify that this is Sheet 4 of 16 Supplemental Sheets of the Tenth Revision of the Final Farm Unit Plat of Irrigation Block 72.

M.B. Austin
Regional Director (Acting)
DATE 8-8-61

10