COLUMBIA BASIN PROJECT - IRRIGATION BLOCK 72

GRANT COUNTY, WASHINGTON

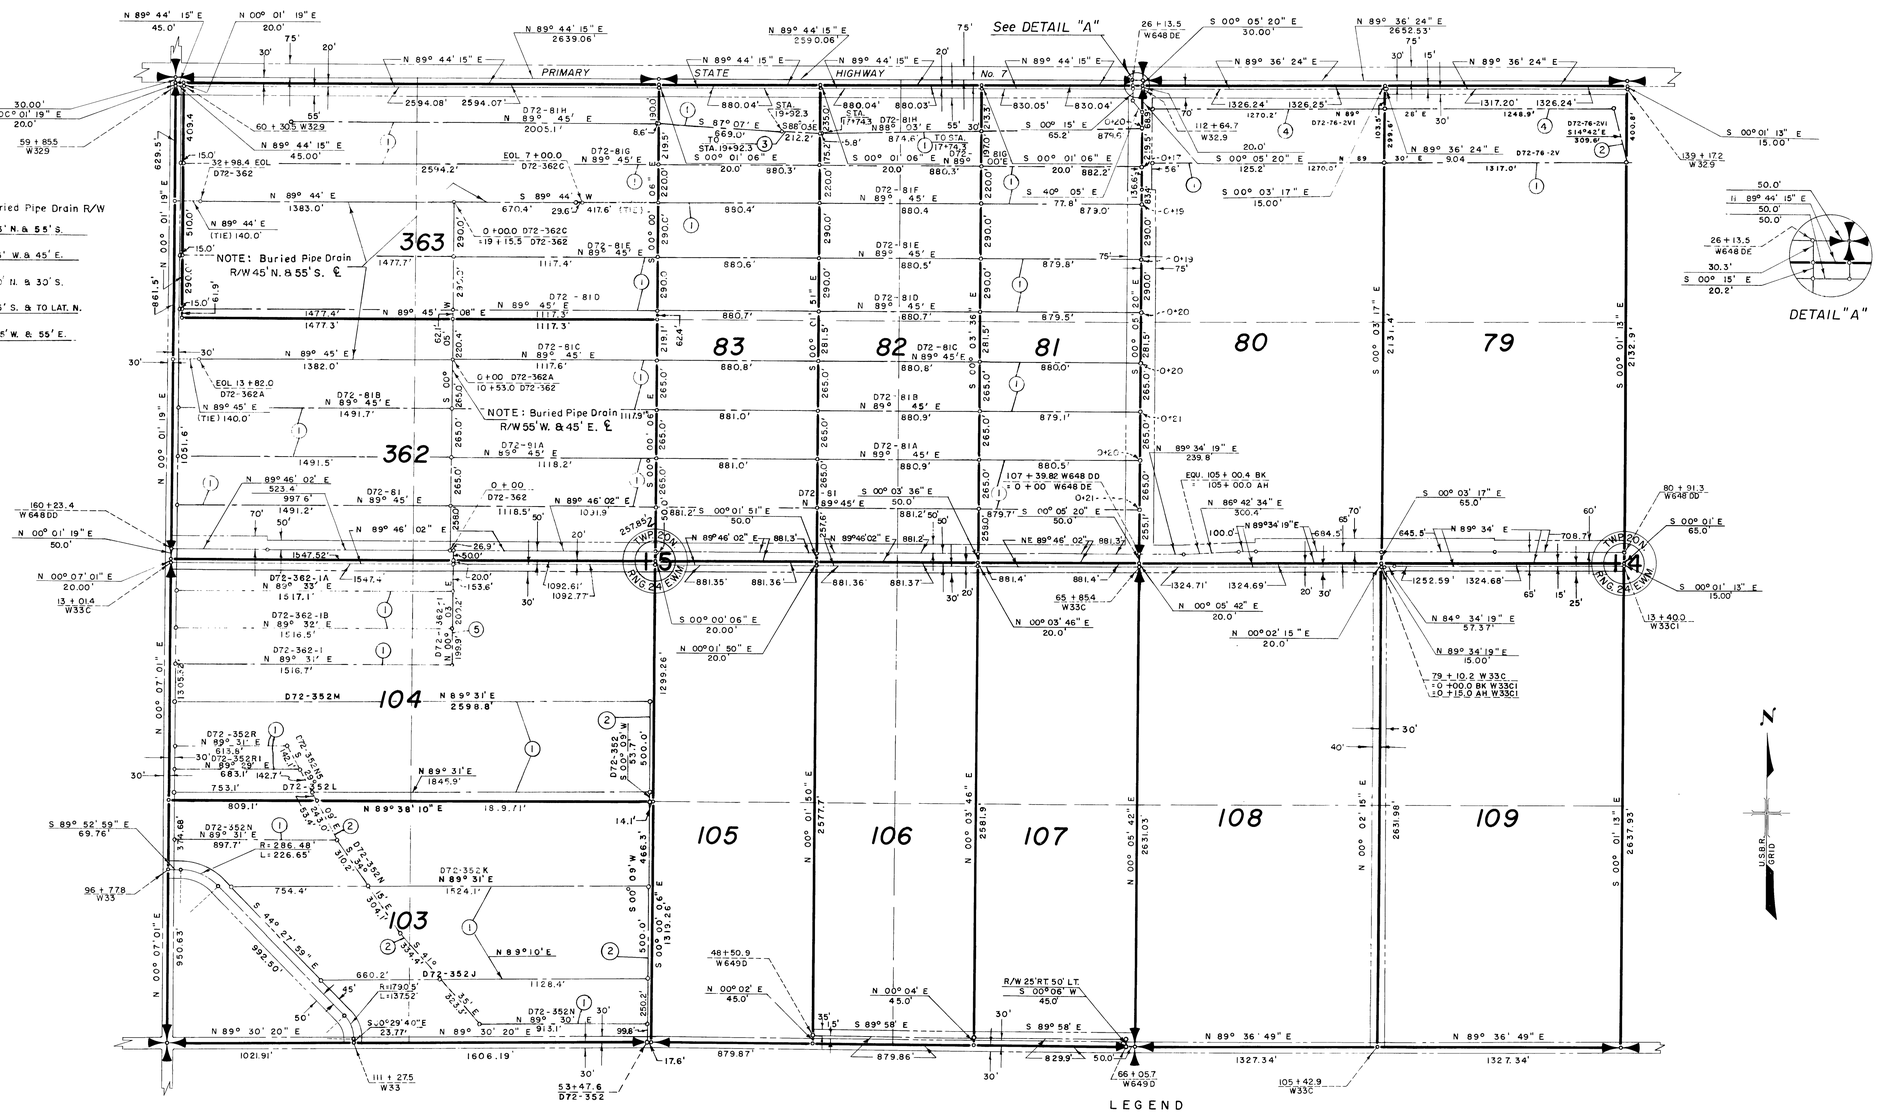

Drawn R.R.M.
Checked C.W.M.-T.H.B.
Surveys certified

A.J. Davidson
Chief, Engr. Div.

DATE 12-11-62

SCALE OF FEET

LEGEND

Boundaries of Units
Rights of Way for Roads
Rights of Way for Canals
Rights of Way for Drains
80 Unit Number

REV. TO 12-30-93	dr
REV. TO 9-24-92	dc
REV. TO 11-5-81	dc
REV. TO 7-6-79	dc
REV. TO 7-31-69	CMc

I certify that this is Sheet 5 of 12 Supplemental Sheets of the Revision of the Final Farm Unit Plat of Irrigation Block 72.

M.B. Austin
Regional Director (Acting)

DATE 12-20-62

222-116-32564-10