COLUMBIA BASIN PROJECT - IRRIGATION BLOCK 72

GRANT COUNTY, WASHINGTON

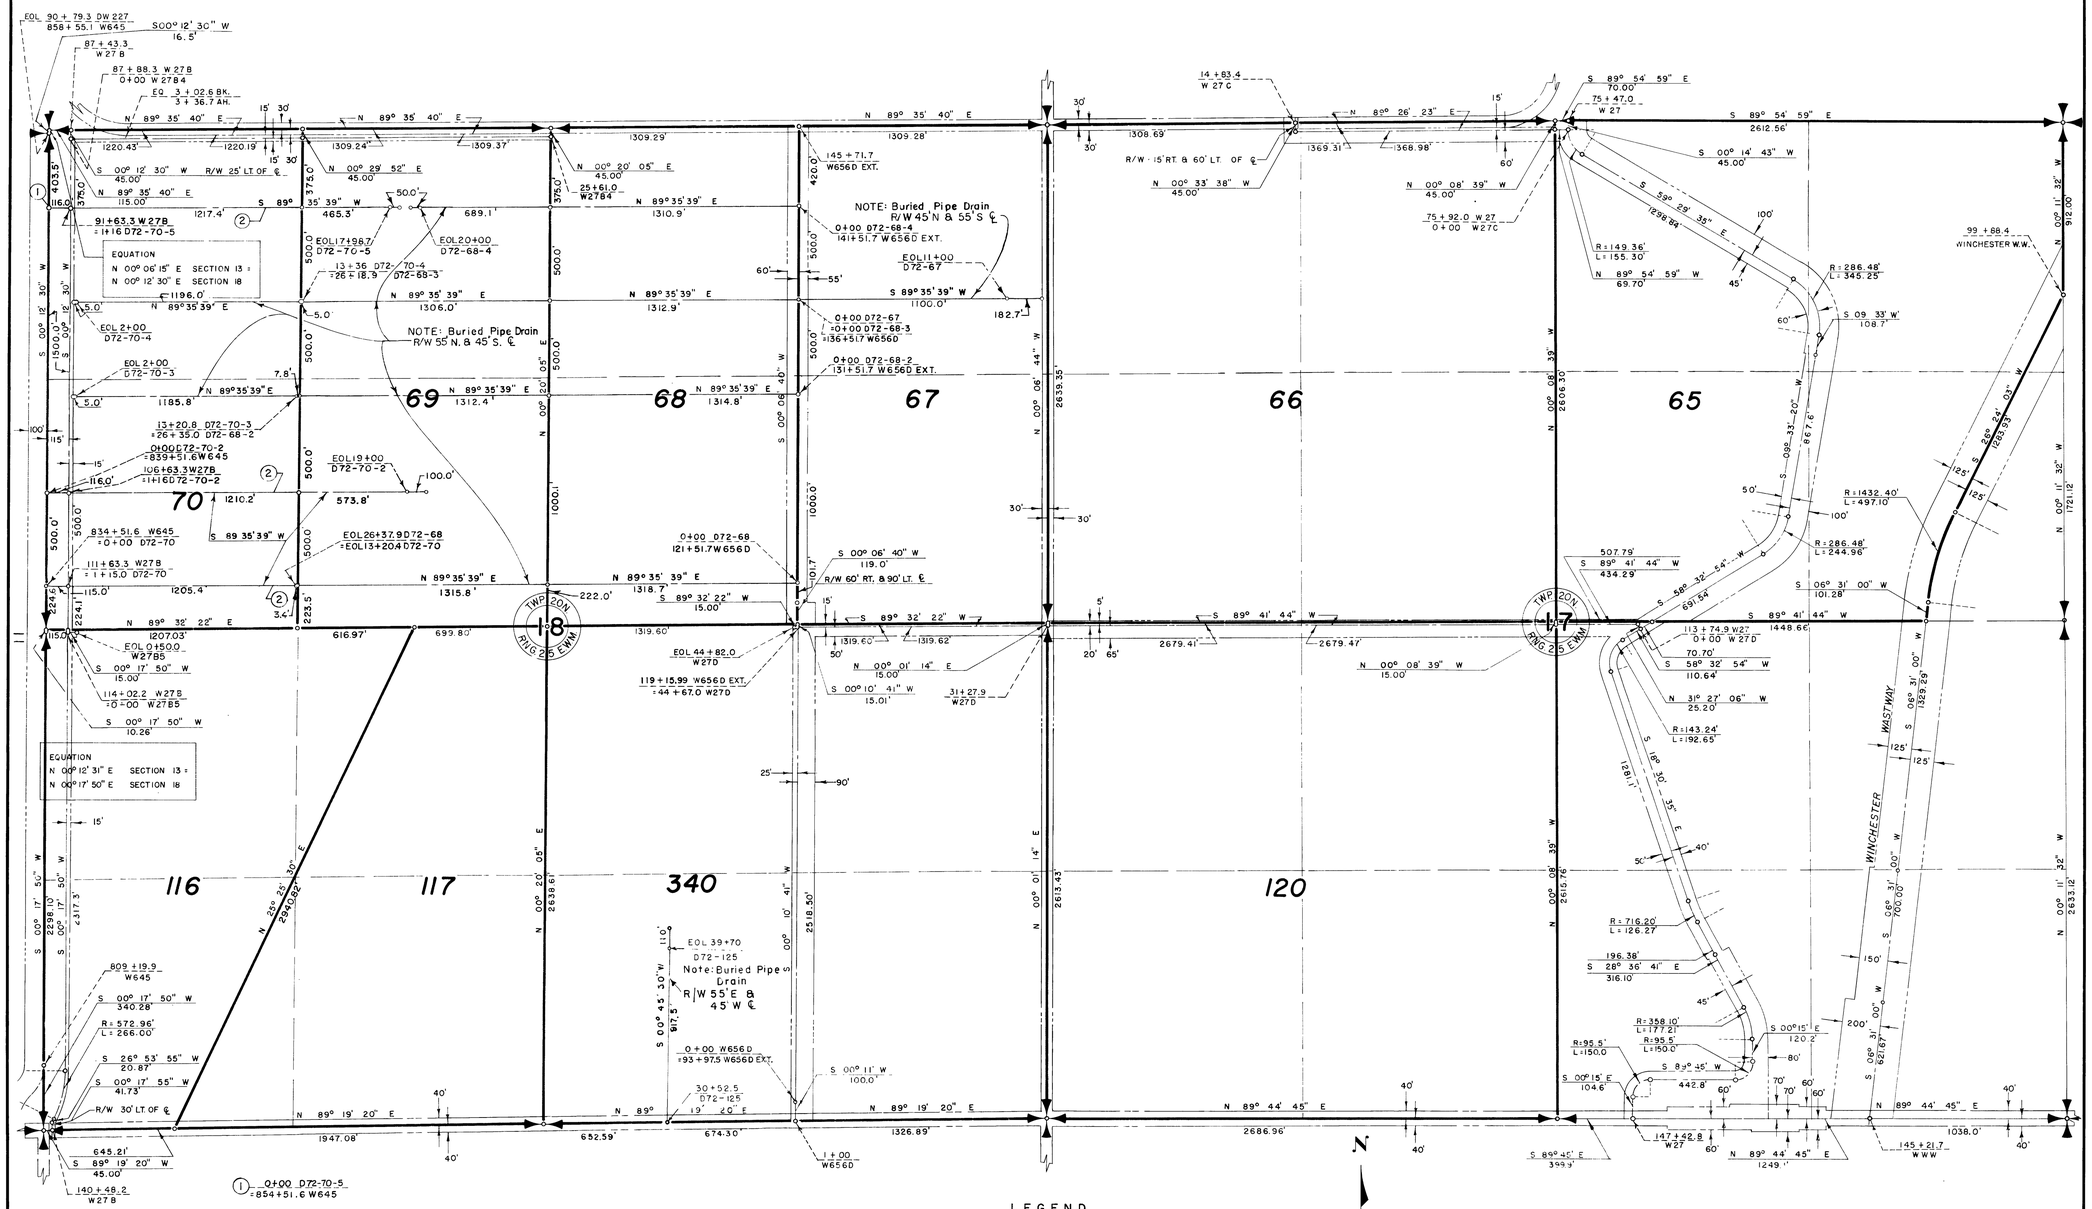

Drawn H.M.R.
Checked C.N.Y.
Surveys certified

A.J. Davidson
Chief, Engr. Div.

DATE 7-17-61

① 0+00 D72-70-5 = 854+51.6 W645

② BURIED PIPE DRAIN R/W 45' N. & 55' S. ℄

③

④

SCALE OF FEET

LEGEND

- Boundaries of Units
- Rights of Way for Roads
- Rights of Way for Canals
- Rights of Way for Drains
- 66 Unit Number

THIS SHEET NOT RECORDED

REV. TO 12-28-73	dc
REV. TO 7-31-70	CM.
REV. TO 7-31-69	CMc

I certify that this is Sheet 7 of 16 Supplemental Sheets of the Tenth Revision of the Final Farm Unit Plat of Irrigation Block 72

M. B. Austin
Regional Director (Acting)

DATE 8-8-61

222-116-32172-12