COLUMBIA BASIN PROJECT - IRRIGATION BLOCK 72

GRANT COUNTY, WASHINGTON

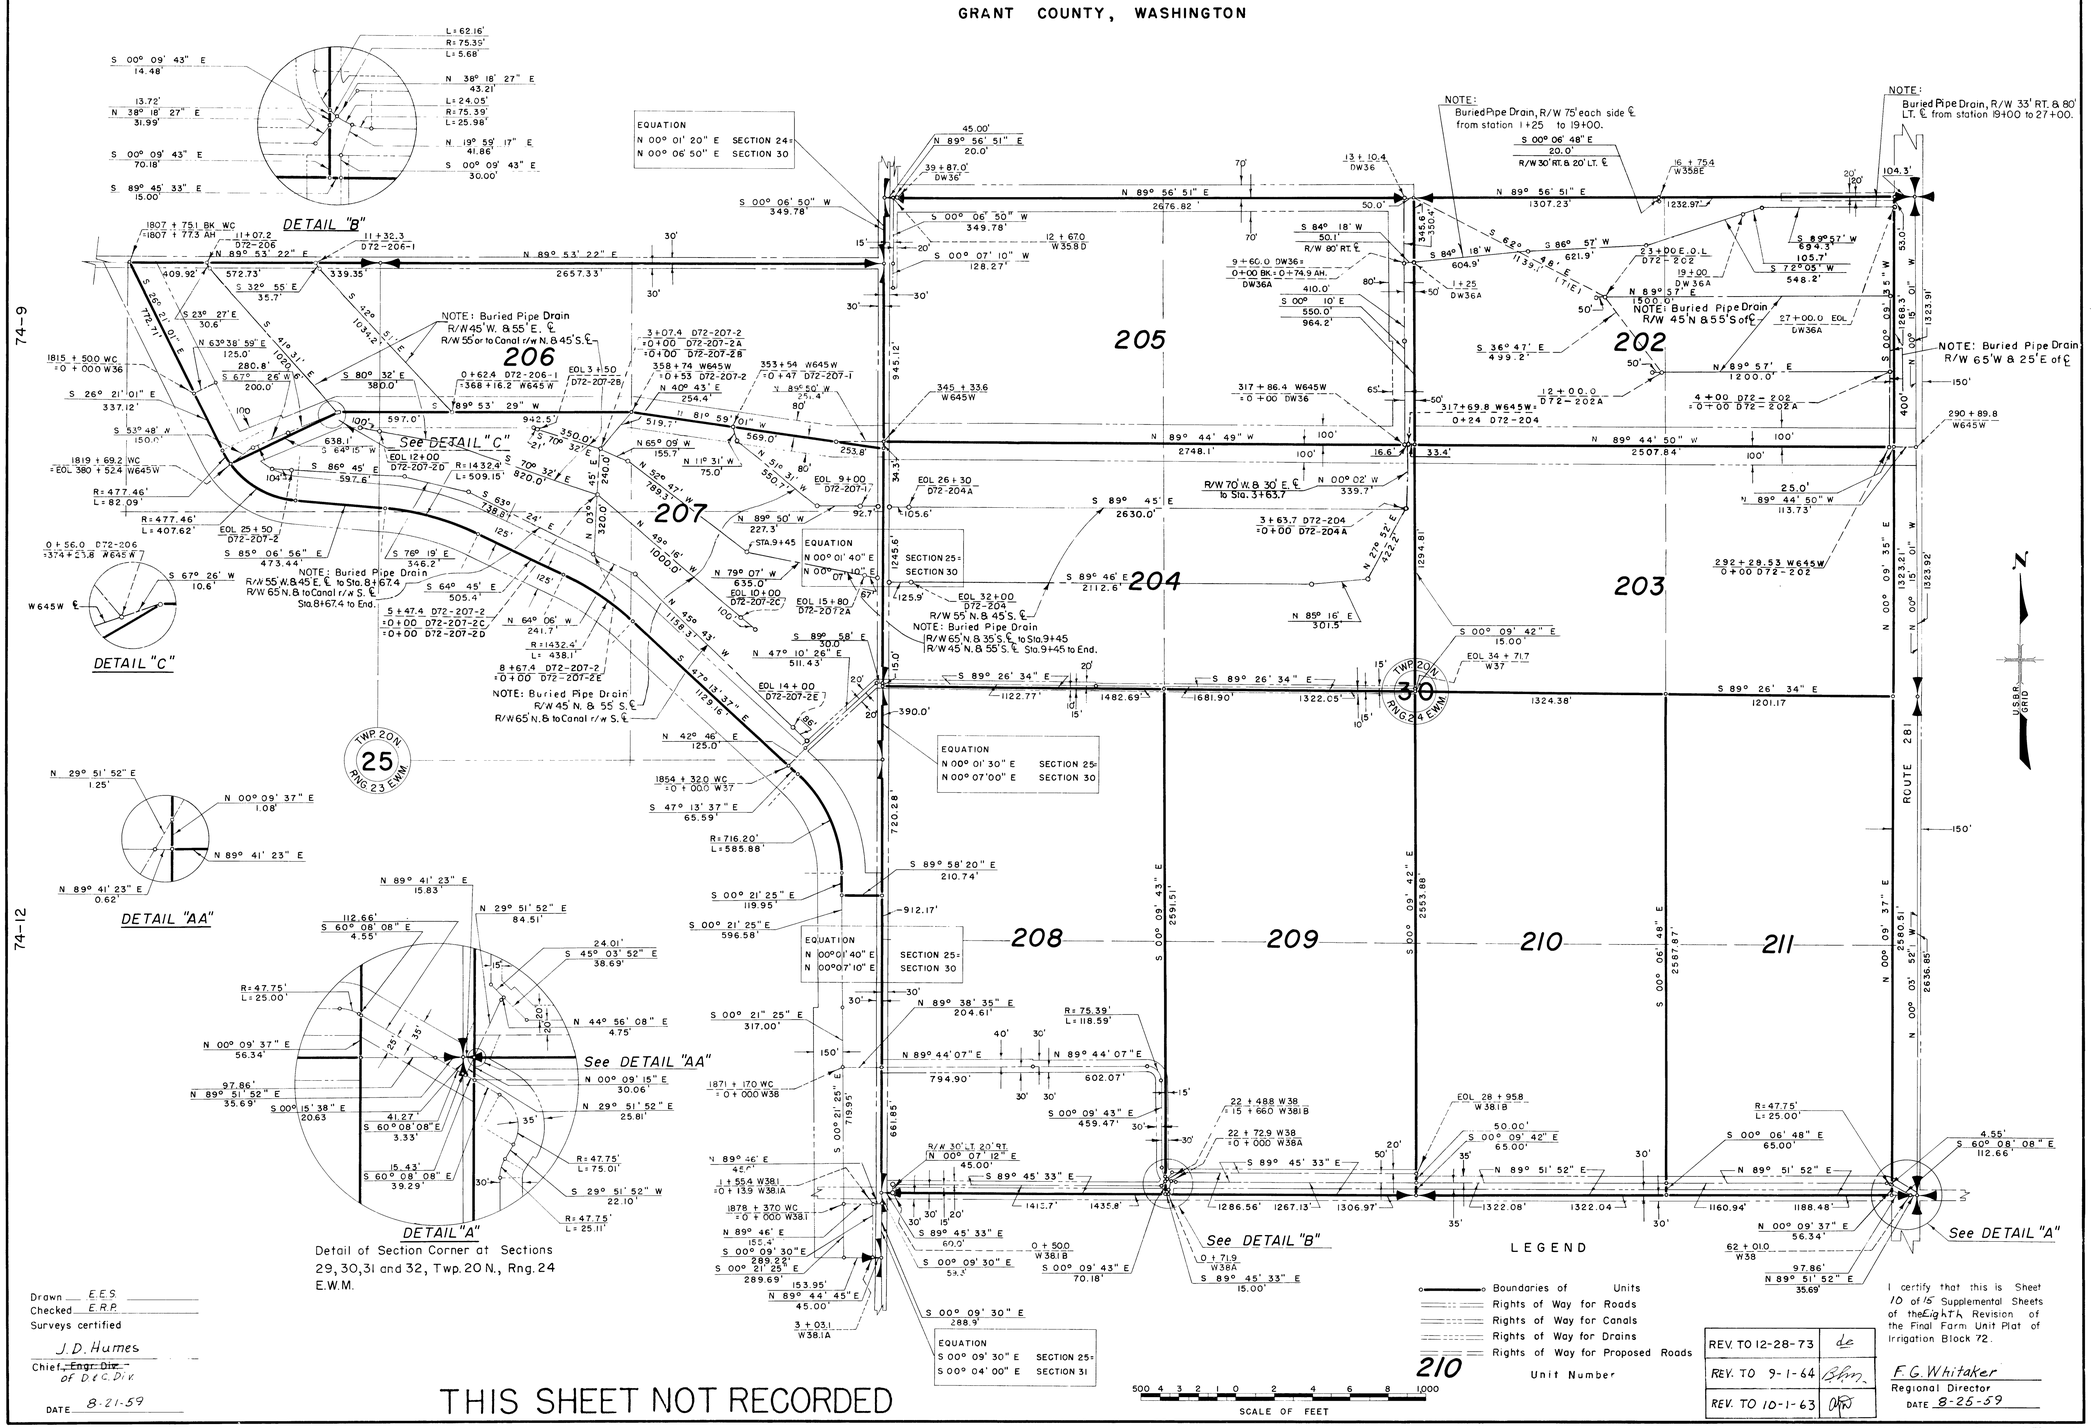

Detail of Section Corner at Sections 29, 30, 31 and 32, Twp. 20 N., Rng. 24 E.W.M.

Drawn E.E.S.
Checked E.R.P.
Surveys certified
J. D. Humes
Chief, ~~Engr. Div.~~ of D & C. Div.
DATE 8-21-59

THIS SHEET NOT RECORDED

I certify that this is Sheet 10 of 15 Supplemental Sheets of the Eighth Revision of the Final Farm Unit Plat of Irrigation Block 72.

F. G. Whitaker
Regional Director
DATE 8-25-59

REV. TO 12-28-73	de
REV. TO 9-1-64	Bhm
REV. TO 10-1-63	OTN

222-116-31317-18