COLUMBIA BASIN PROJECT - IRRIGATION BLOCK 72

GRANT COUNTY, WASHINGTON

NOTE: Buried Pipe Drain R/W
(3) 45' W. & 55' E.
(4) 55' N. & 45' E.
(5) 55' N. & 45' S.

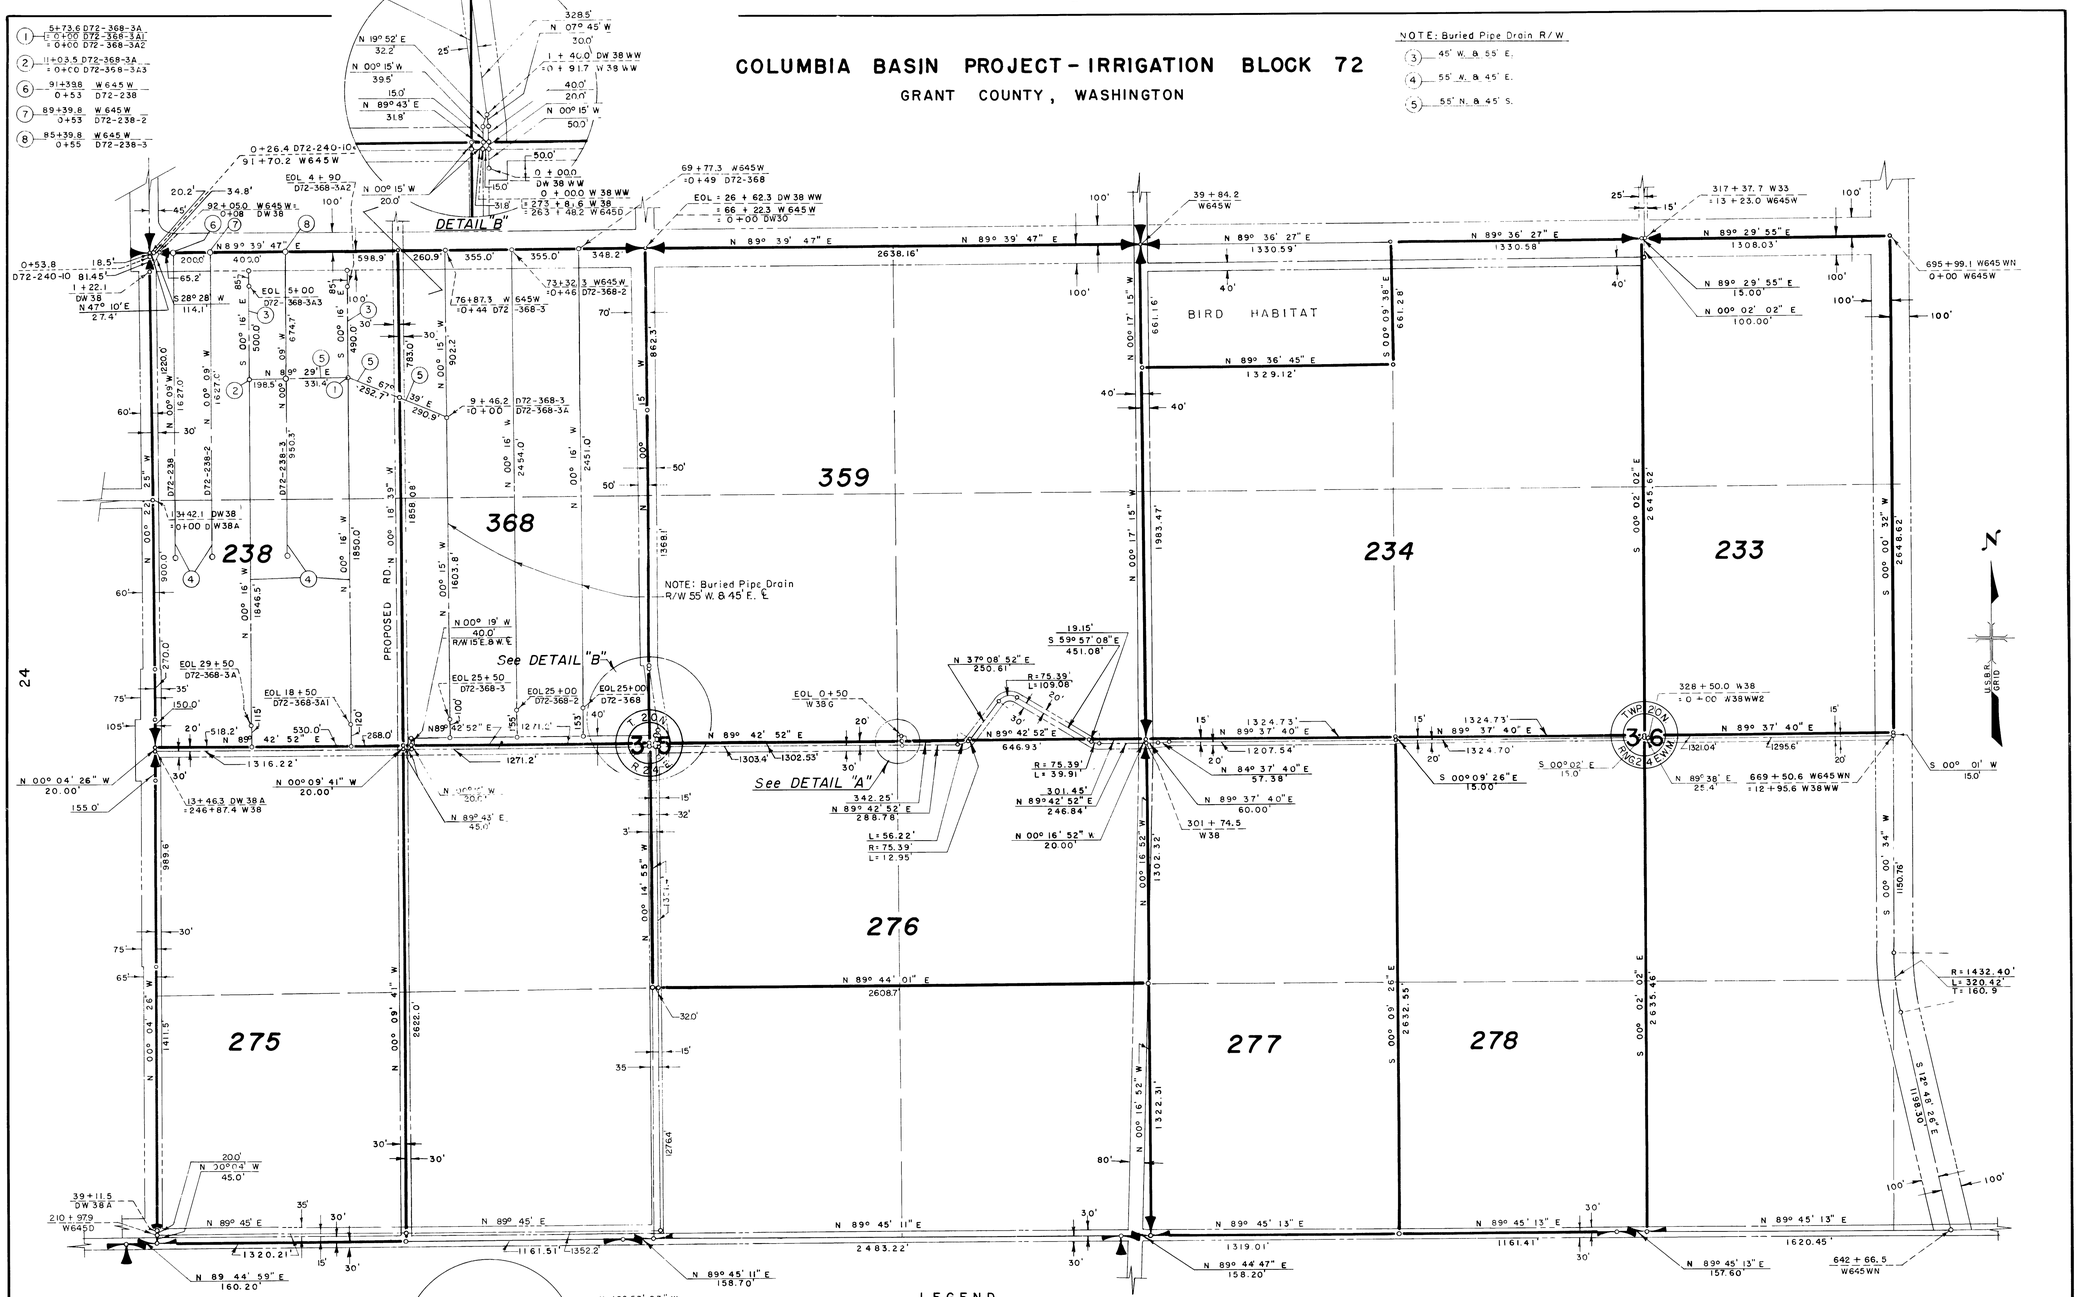

LEGEND

- Boundaries of Units
- Rights of Way for Roads
- Rights of Way for Canals
- Rights of Way for Drains

359 Unit Number

SCALE OF FEET

Drawn L.W.M.
Checked G.P.S.
Surveys certified

A.J. Davidson
Chief, Engr. Div.

DATE 12-11-62

I certify that this is Sheet 11 of 12 Supplemental Sheets of the Revision of the Final Farm Unit Plat of Irrigation Block 72.

M.B. Austin
Regional Director (Acting)

DATE 12-20-62

REV. TO 11-5-81	dc
REV. TO 12-28-73	dc