COLUMBIA BASIN PROJECT – IRRIGATION BLOCK 73

GRANT COUNTY, WASHINGTON

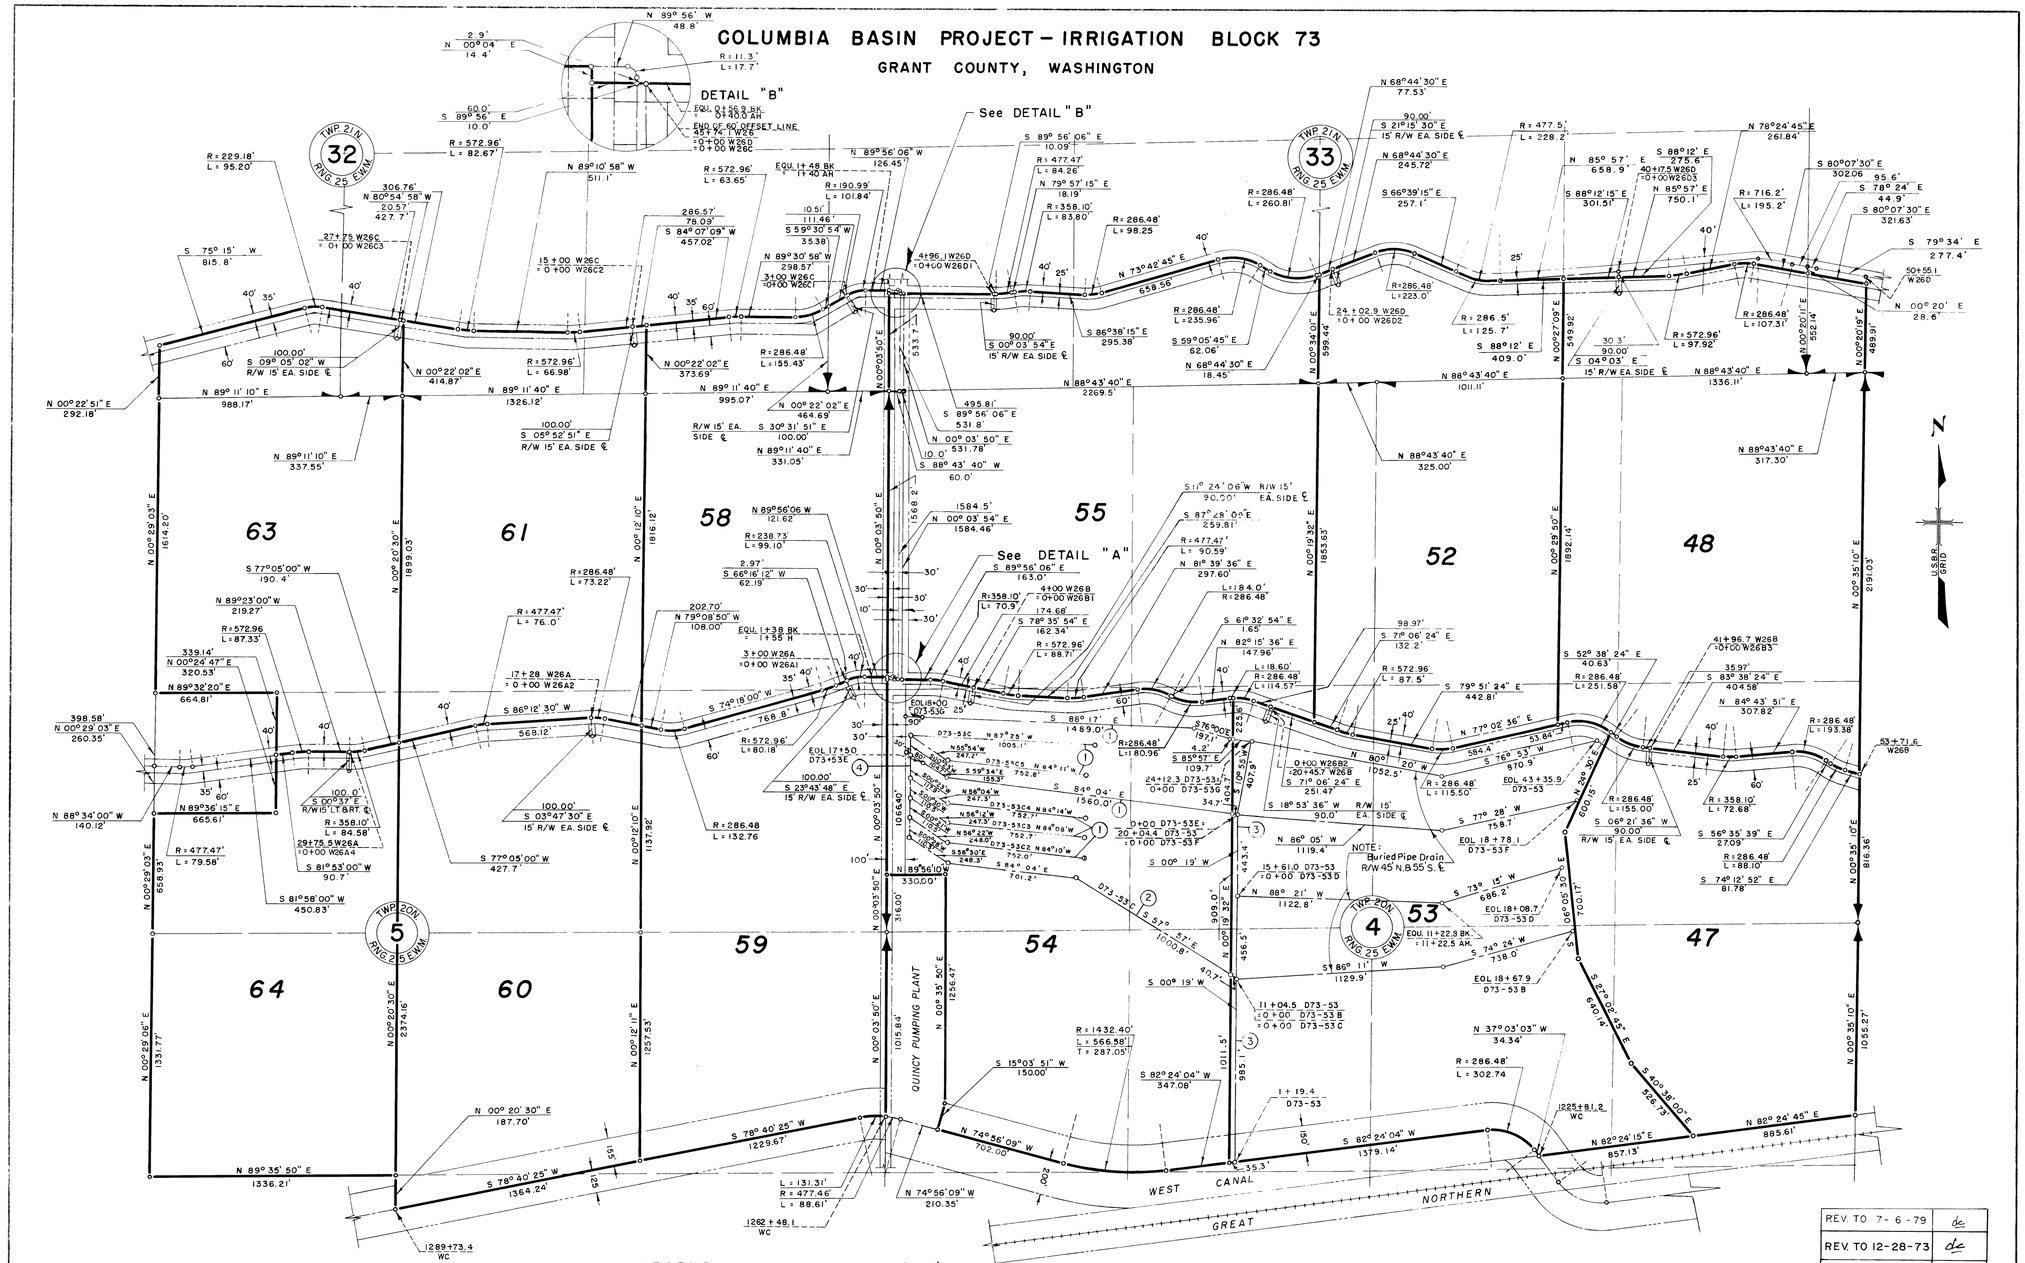

NOTE: Buried Pipe Drain R/W

(1) 55' N. & 45' S.
(2) 45' N. & 55' S.
(3) 35' W. & 65' E.
(4) TO LAT. W. & 75' E.

LEGEND

- Boundaries of Units
- Rights of Way for Roads
- Rights of Way for Canals
- Rights of Way for Drains
- 55 Unit Number

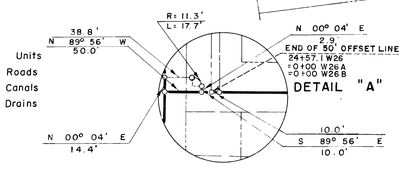

SCALE OF FEET

THIS SHEET NOT RECORDED

REV. TO 7-6-79	dc
REV. TO 12-28-73	dc
REV. TO 9-1-65	

I certify that this is Sheet 7 of 28 Supplemental Sheets of the first Revision of the Final Farm Unit Plat of Irrigation Block 73.

H. T. Nelson
Regional Director
DATE 9-23-53

Drawn C.R.K.
Checked O.G.D.
Surveys certified
W. C. Christopher
Supervising Engineer, Acting
DATE 8-26-53

72-5

222-116-25759-12