COLUMBIA BASIN PROJECT – IRRIGATION BLOCK 73

GRANT COUNTY, WASHINGTON

FARM UNITS 122, 130, 131, 141, 142 and 143

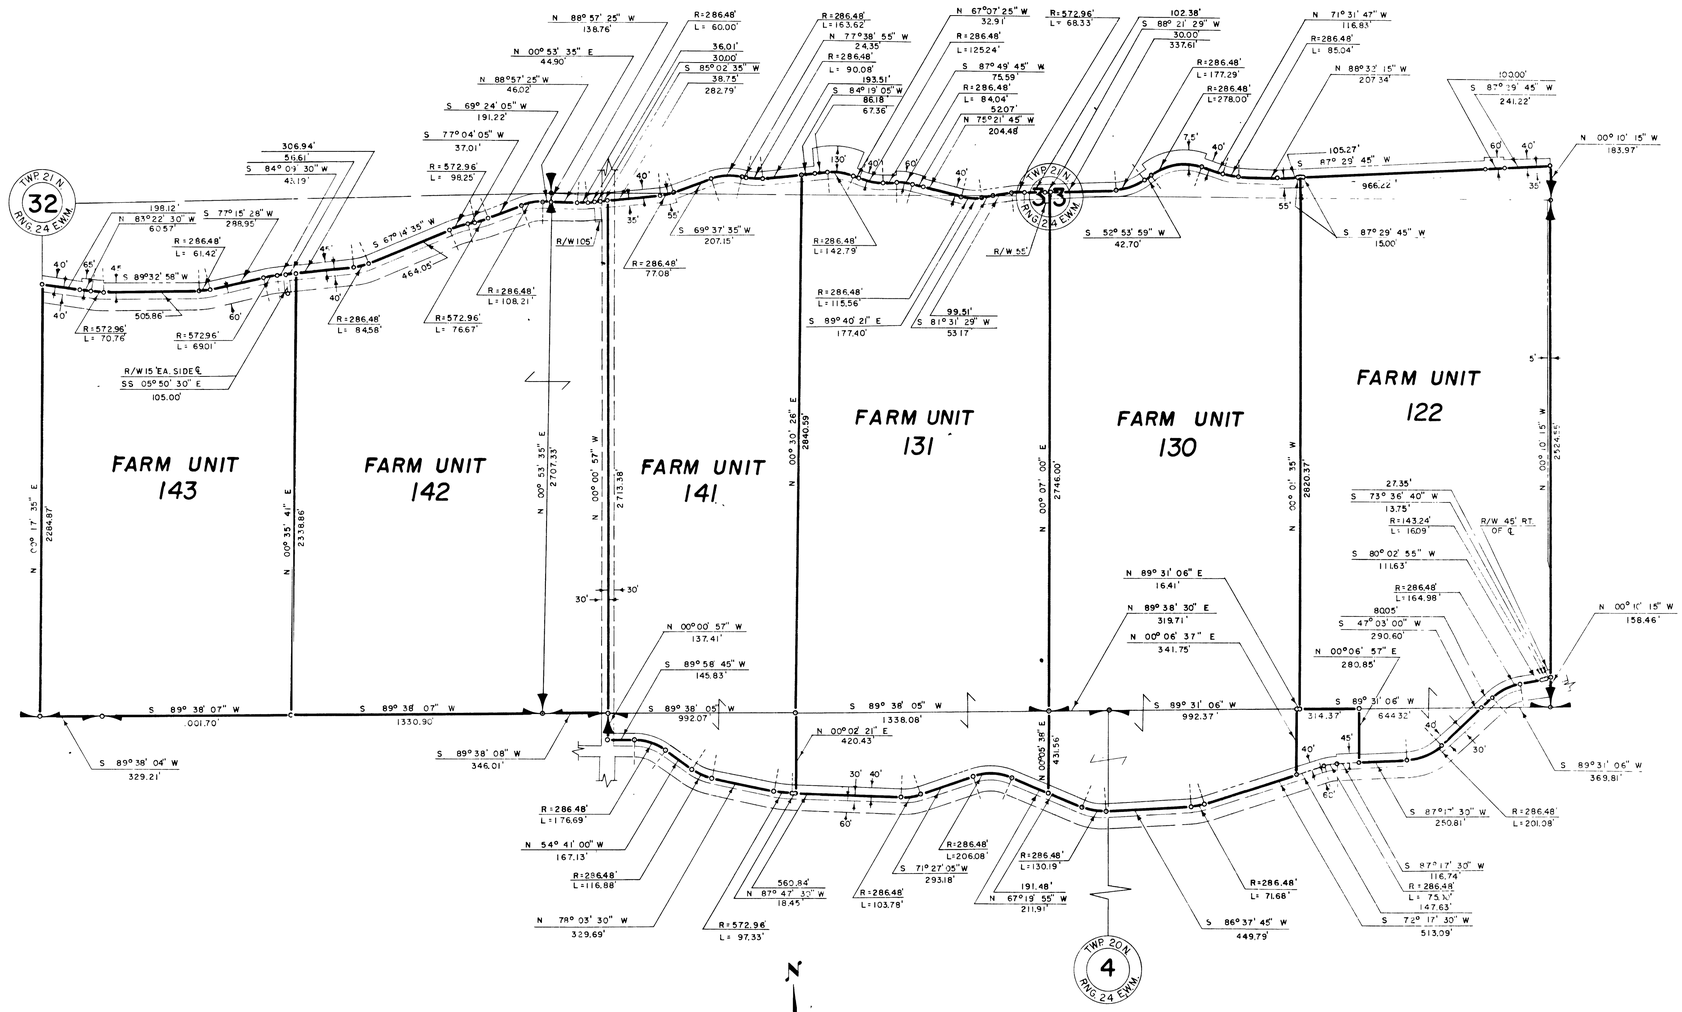

LEGEND

- Boundaries of Farm Units
- Rights of Way for Roads
- Rights of Way for Canals
- Rights of Way for Drains
- Rights of Way for Proposed Roads

Drawn G.P.S.
Traced G.P.S.
Checked O.G.D.
Surveys certified
Supervising Engineer
DATE 10-11-51

I certify that this is Sheet 15 of 30 Supplemental Sheets of the Farm Unit Plat of Irrigation Block 73
Regional Director
DATE 11-21-51

JOINS SUPPLEMENTAL SHEET 16

JOINS SUPPLEMENTAL SHEET 13

222-116-20958-19