COLUMBIA BASIN PROJECT - IRRIGATION BLOCK 75

GRANT COUNTY, WASHINGTON

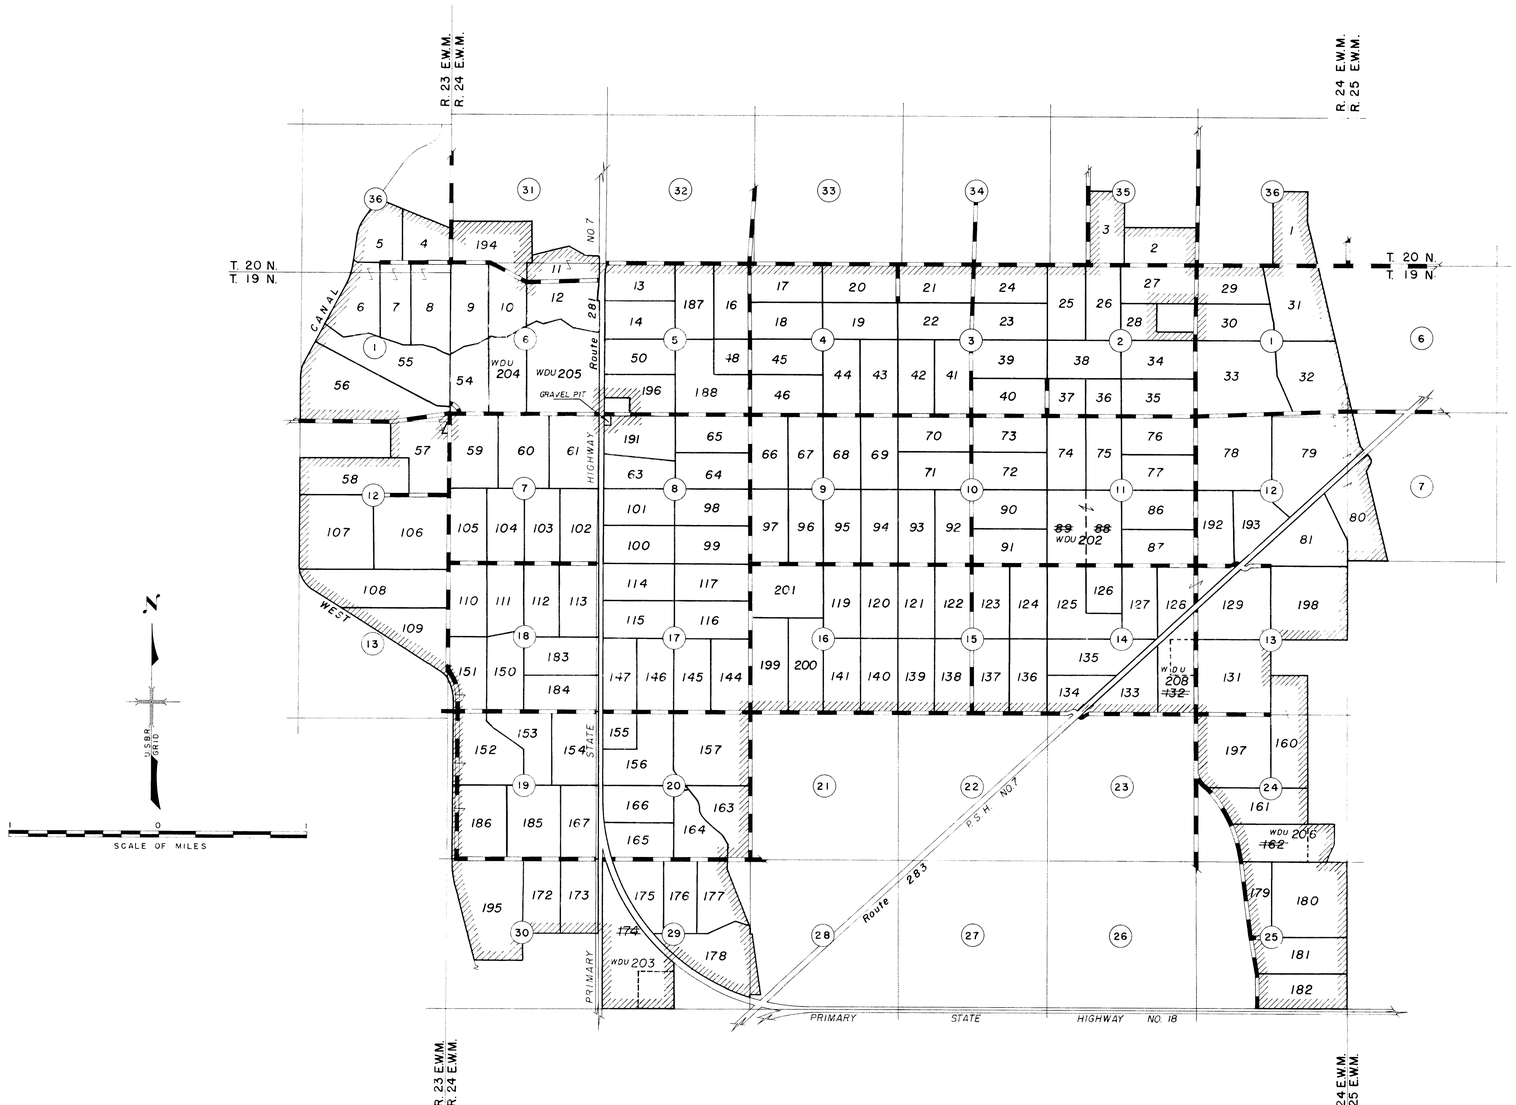

LEGEND

- BOUNDARY OF PLAT
- UNIT BOUNDARY
- ROAD THROUGH UNIT
- ROAD
- (31) SECTION NUMBER
- 13 UNIT NUMBER
- SECTION LINE

THIS SHEET NOT RECORDED

Drawn H.M.R.
Checked O.G.D.
Surveys certified

A.J. Davidson
Chief, Engr. Div.

DATE 8-2-61

I certify that this is Sheet 1 of 2 General Map Sheets of the Sixth Revision of the Final Farm Unit Plat for Irrigation Block 75 showing the farm unit boundaries and a tabulation of the acreages by land classes in each farm unit.

M. B. Austin
Regional Director (Act.)

DATE 8-14-61

222-116-32174-3