COLUMBIA BASIN PROJECT - IRRIGATION BLOCK 75

GRANT COUNTY, WASHINGTON

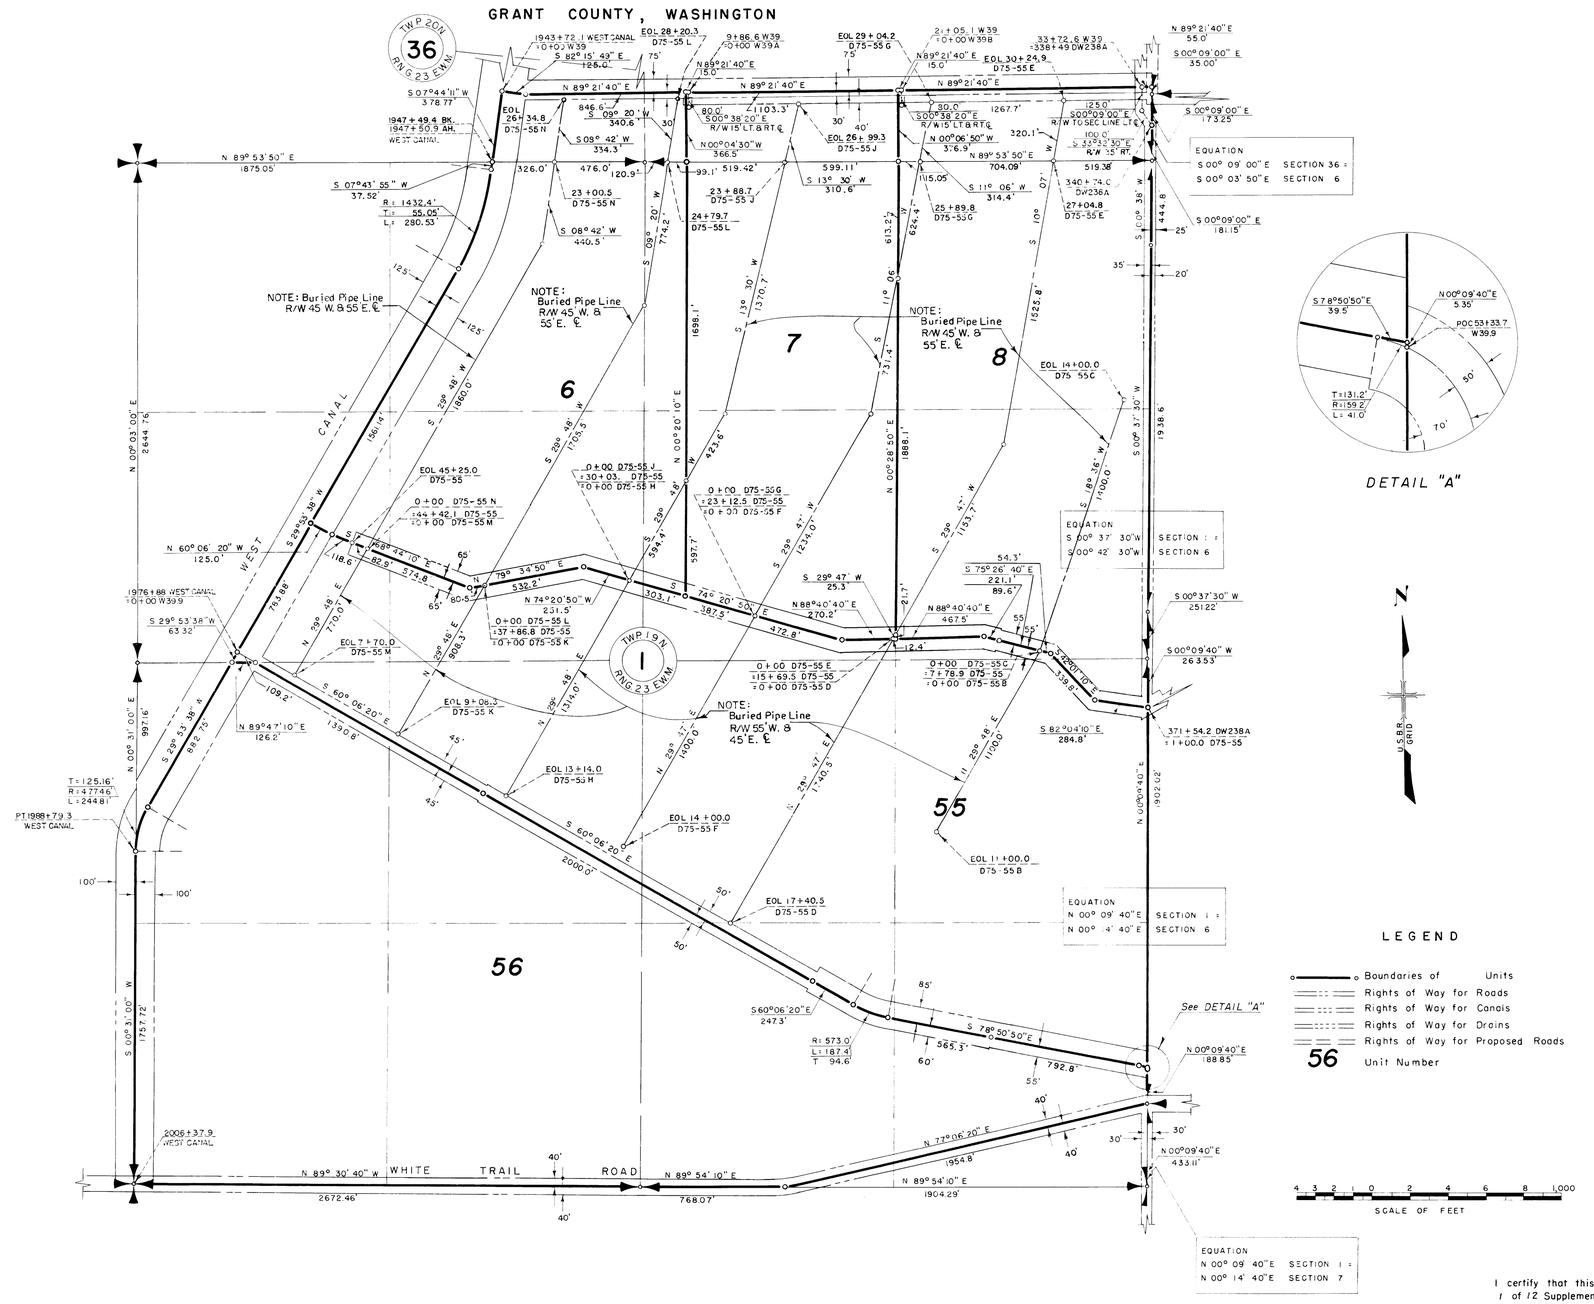

LEGEND

- Boundaries of Units
- Rights of Way for Roads
- Rights of Way for Canals
- Rights of Way for Drains
- Rights of Way for Proposed Roads
- 56 Unit Number

Drawn B.B.I.
Checked C.N.Y.
Surveys certified
J. D. Humes
Chief, Engr. Div.
DATE 8-21-59

I certify that this is Sheet 1 of 12 Supplemental Sheets of the Fifth Revision of the Final Farm Unit Plat of Irrigation Block 75.

W. G. Draper
Regional Director (Act.)
DATE 5-26-59

REV. TO 9-1-65

74-17

8

222-116-31296-7