COLUMBIA BASIN PROJECT – IRRIGATION BLOCK 75

GRANT COUNTY, WASHINGTON

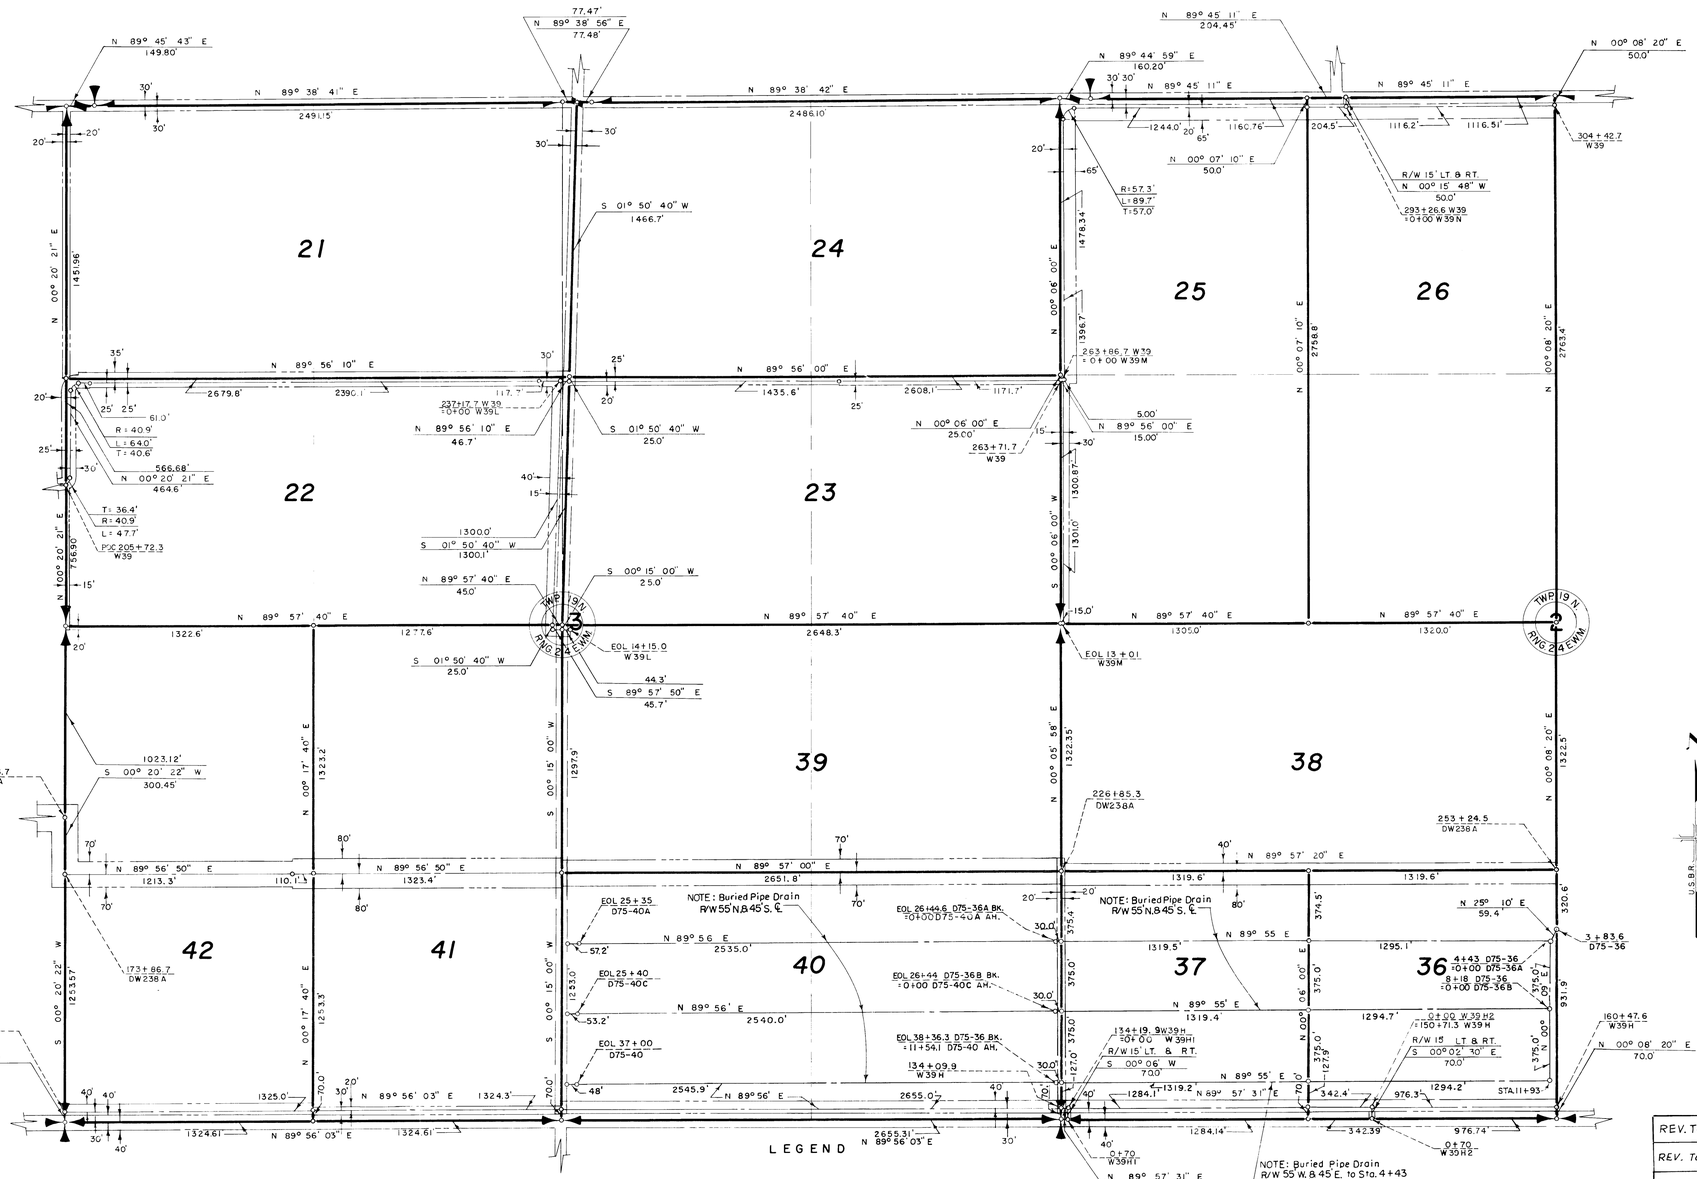

REV. TO 7-31-68	
REV. TO 9-1-65	
REV. TO 12-8-64	

Drawn G.P.S.
Checked E.S.M.
Surveys certified
J. D. Humes
Chief, ~~Engr. Div.~~ of D. & C. Div.
DATE 8-21-59

THIS SHEET NOT RECORDED

LEGEND

- Boundaries of Units
- Rights of Way for Roads
- Rights of Way for Canals
- Rights of Way for Drains

23 Unit Number

4 3 2 1 0 2 4 6 8 1,000
SCALE OF FEET

I certify that this is Sheet 4 of 12 Supplemental Sheets of the Fifth Revision of the Final Farm Unit Plat of Irrigation Block 75.

W. G. Draper
Regional Director (Act.)
DATE 8-26-59

222-116-31296-10