COLUMBIA BASIN PROJECT — IRRIGATION BLOCK 75

GRANT COUNTY, WASHINGTON

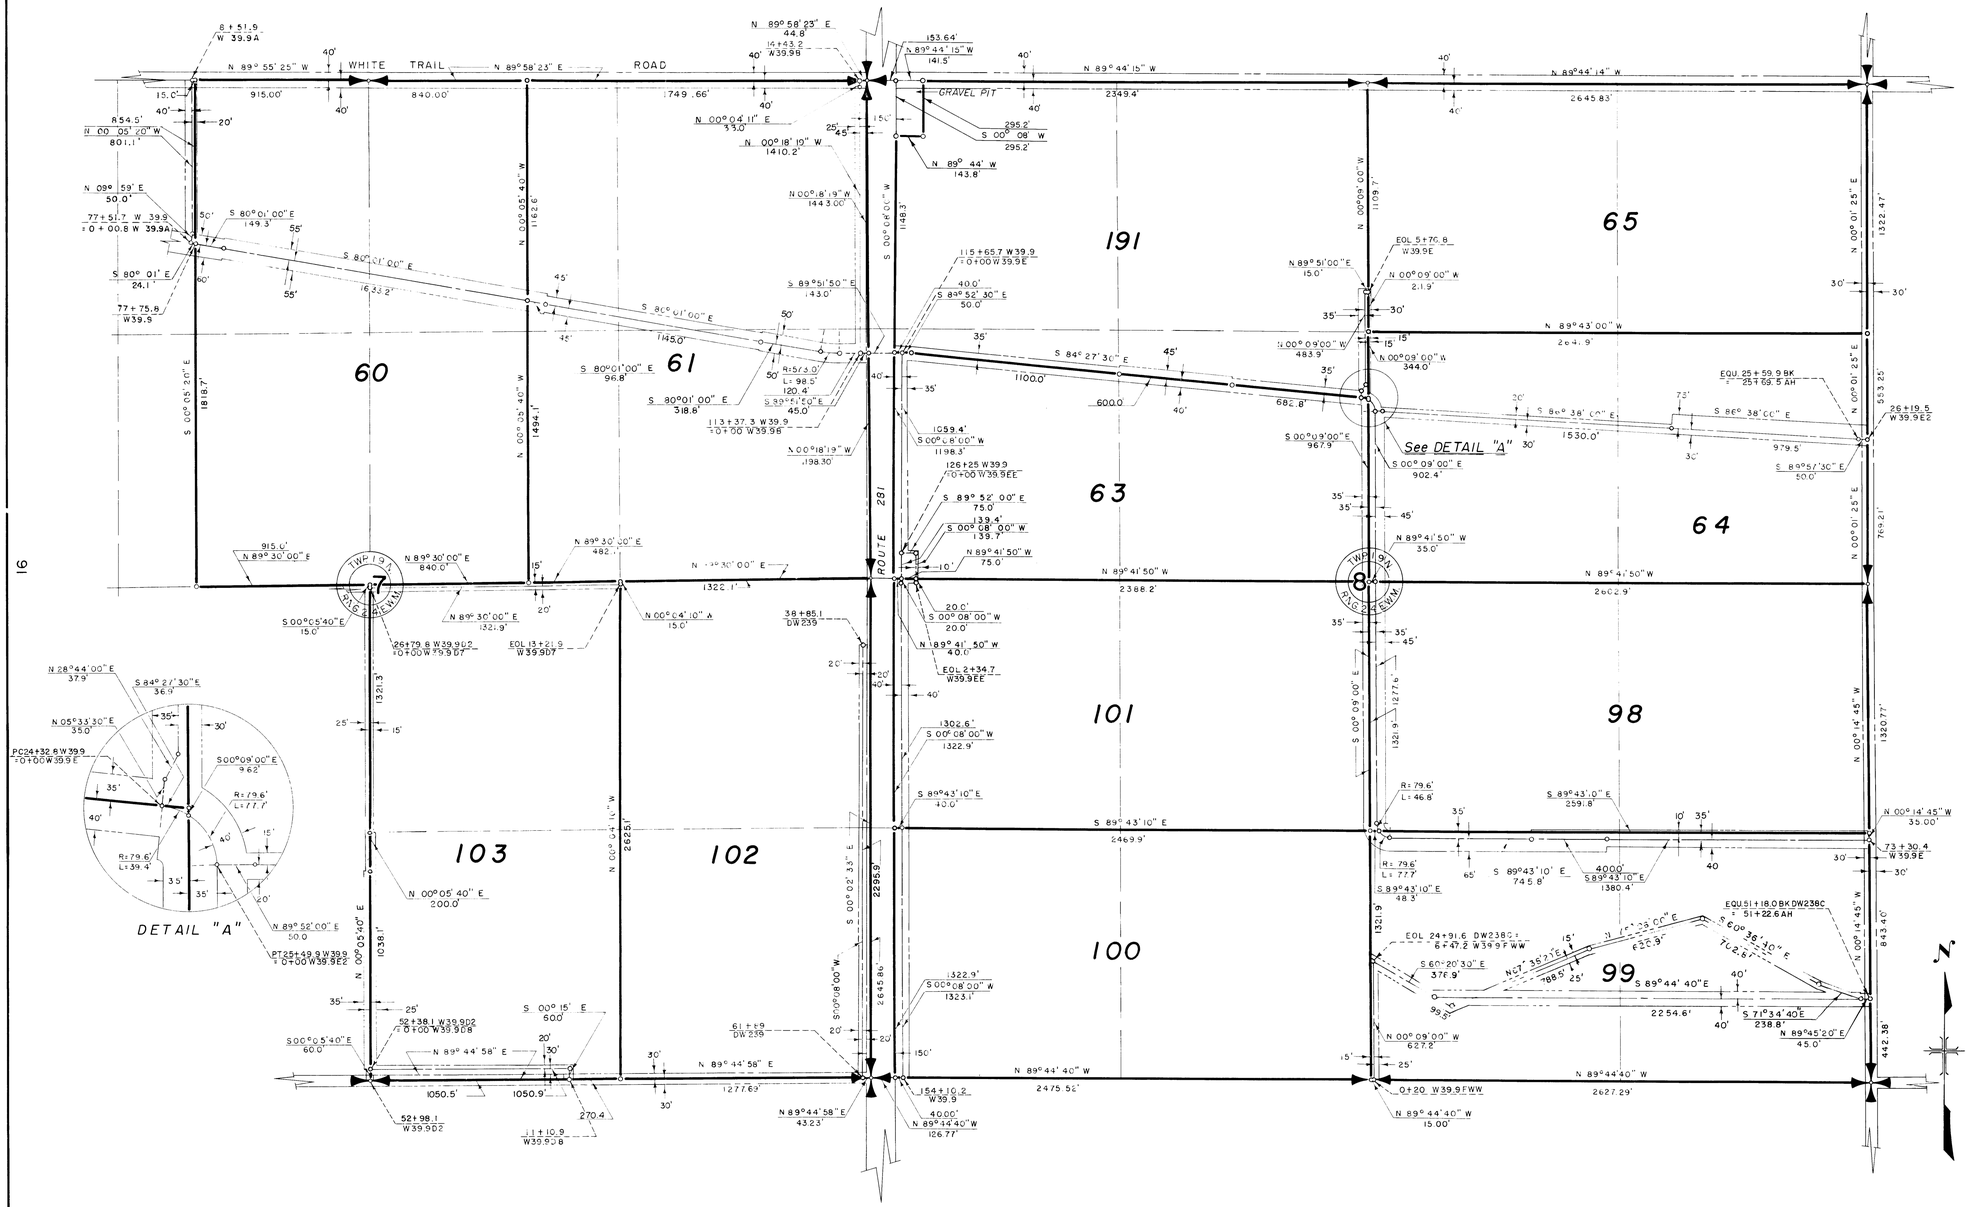

Drawn B.G.I.
Checked E.S.M.
Surveys certified
J. D. Humes
Chief, ~~Engr. Div.~~ of D&C. Div.
DATE 8-21-59

LEGEND

60 Unit Number
Boundaries of Units
Rights of Way for Roads
Rights of Way for Canals
Rights of Way for Drains

SCALE OF FEET
4 3 2 1 0 2 4 6 8 1,000

REV. TO 11-5-81	de
REV. TO 7-31-69	CM
REV. TO 12-8-64	BM

I certify that this is Sheet 7 of 12 Supplemental Sheets of the Fifth Revision of the Final Farm Unit Plat of Irrigation Block 75.

W. G. Draper
Regional Director (Act.)
DATE 8-26-59

222-116-31296-15