# COLUMBIA BASIN PROJECT - IRRIGATION BLOCK 75

GRANT COUNTY, WASHINGTON

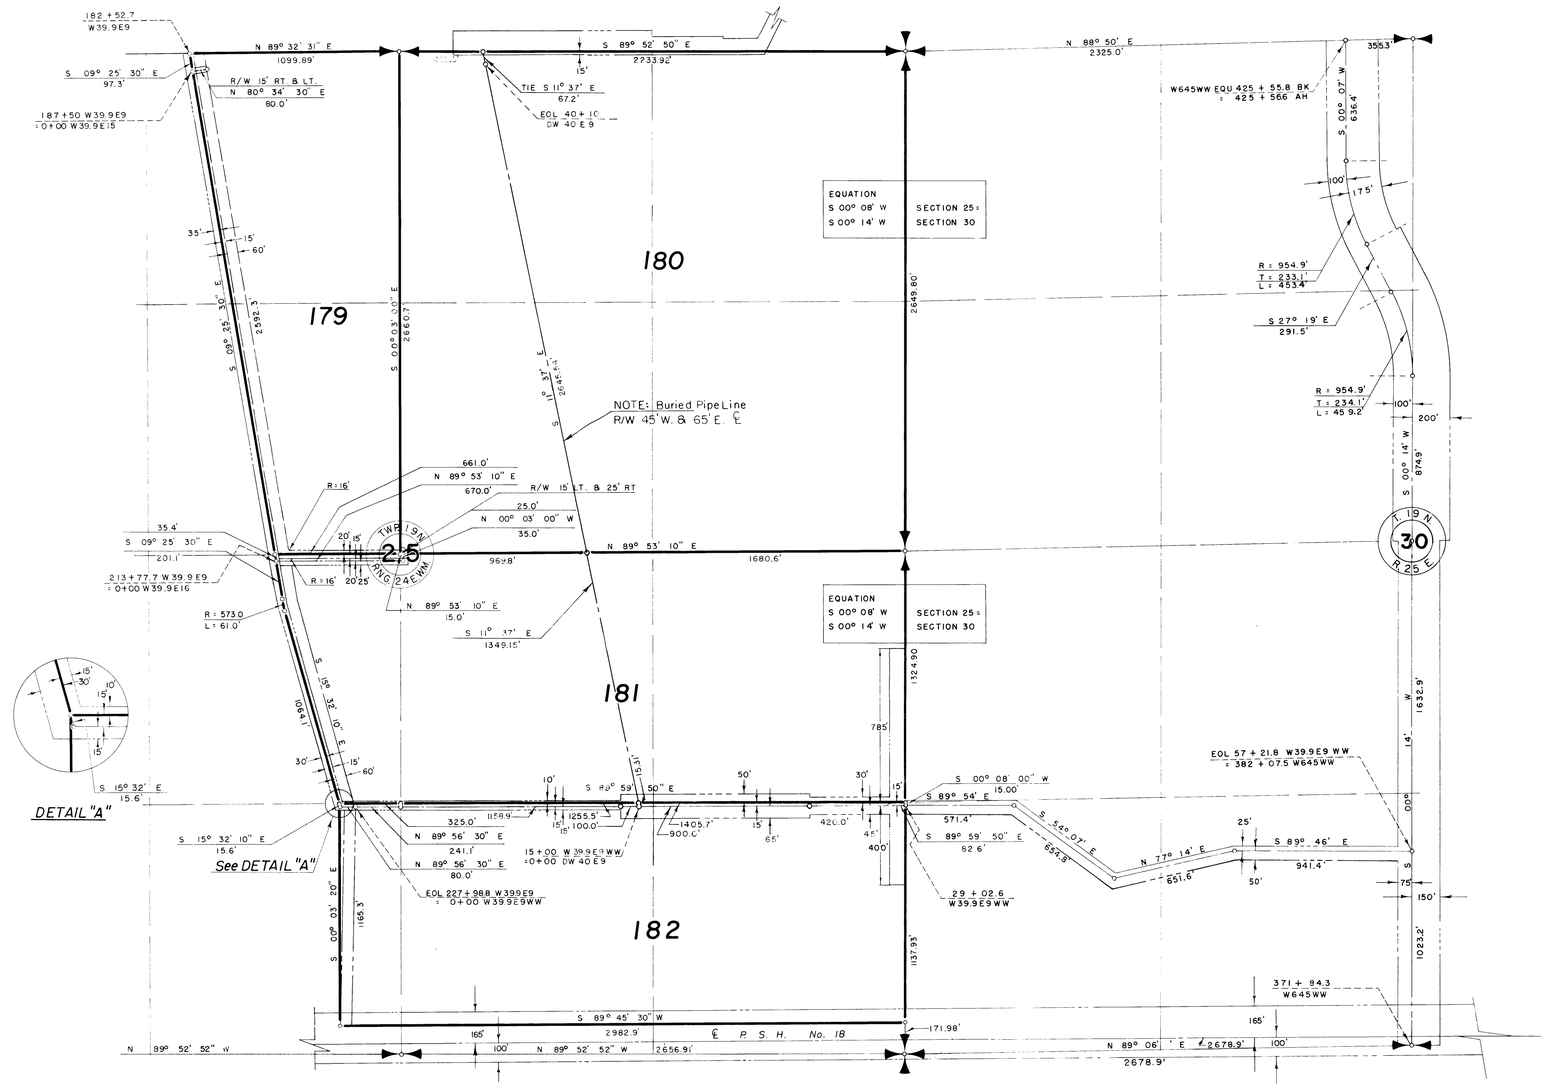


76-6

THIS SHEET NOT RECORDED

LEGEND

- Boundaries of Units
- Rights of Way for Roads
- Rights of Way for Canals
- Rights of Way for Drains
- Rights of Way for Proposed Roads
- 180 Unit Number

400 3 2 1 0 2 400
SCALE OF FEET

Drawn R.L.B.
Checked E.S.M.
Surveys certified

A. J. Davidson
Chief, Engr. Div.

DATE 8-2-61

| | |
|---|---|
| REV. TO 7-29-66 | CMC |
| REV TO 10-1-63 | |

I certify that this is Sheet 1 of 2 Supplemental Sheets of the Sixth Revision of the Final Farm Unit Plat of Irrigation Block 75

M.B. Austin
Regional Director (Act.)

DATE 8-19-61



222-116-32174-26