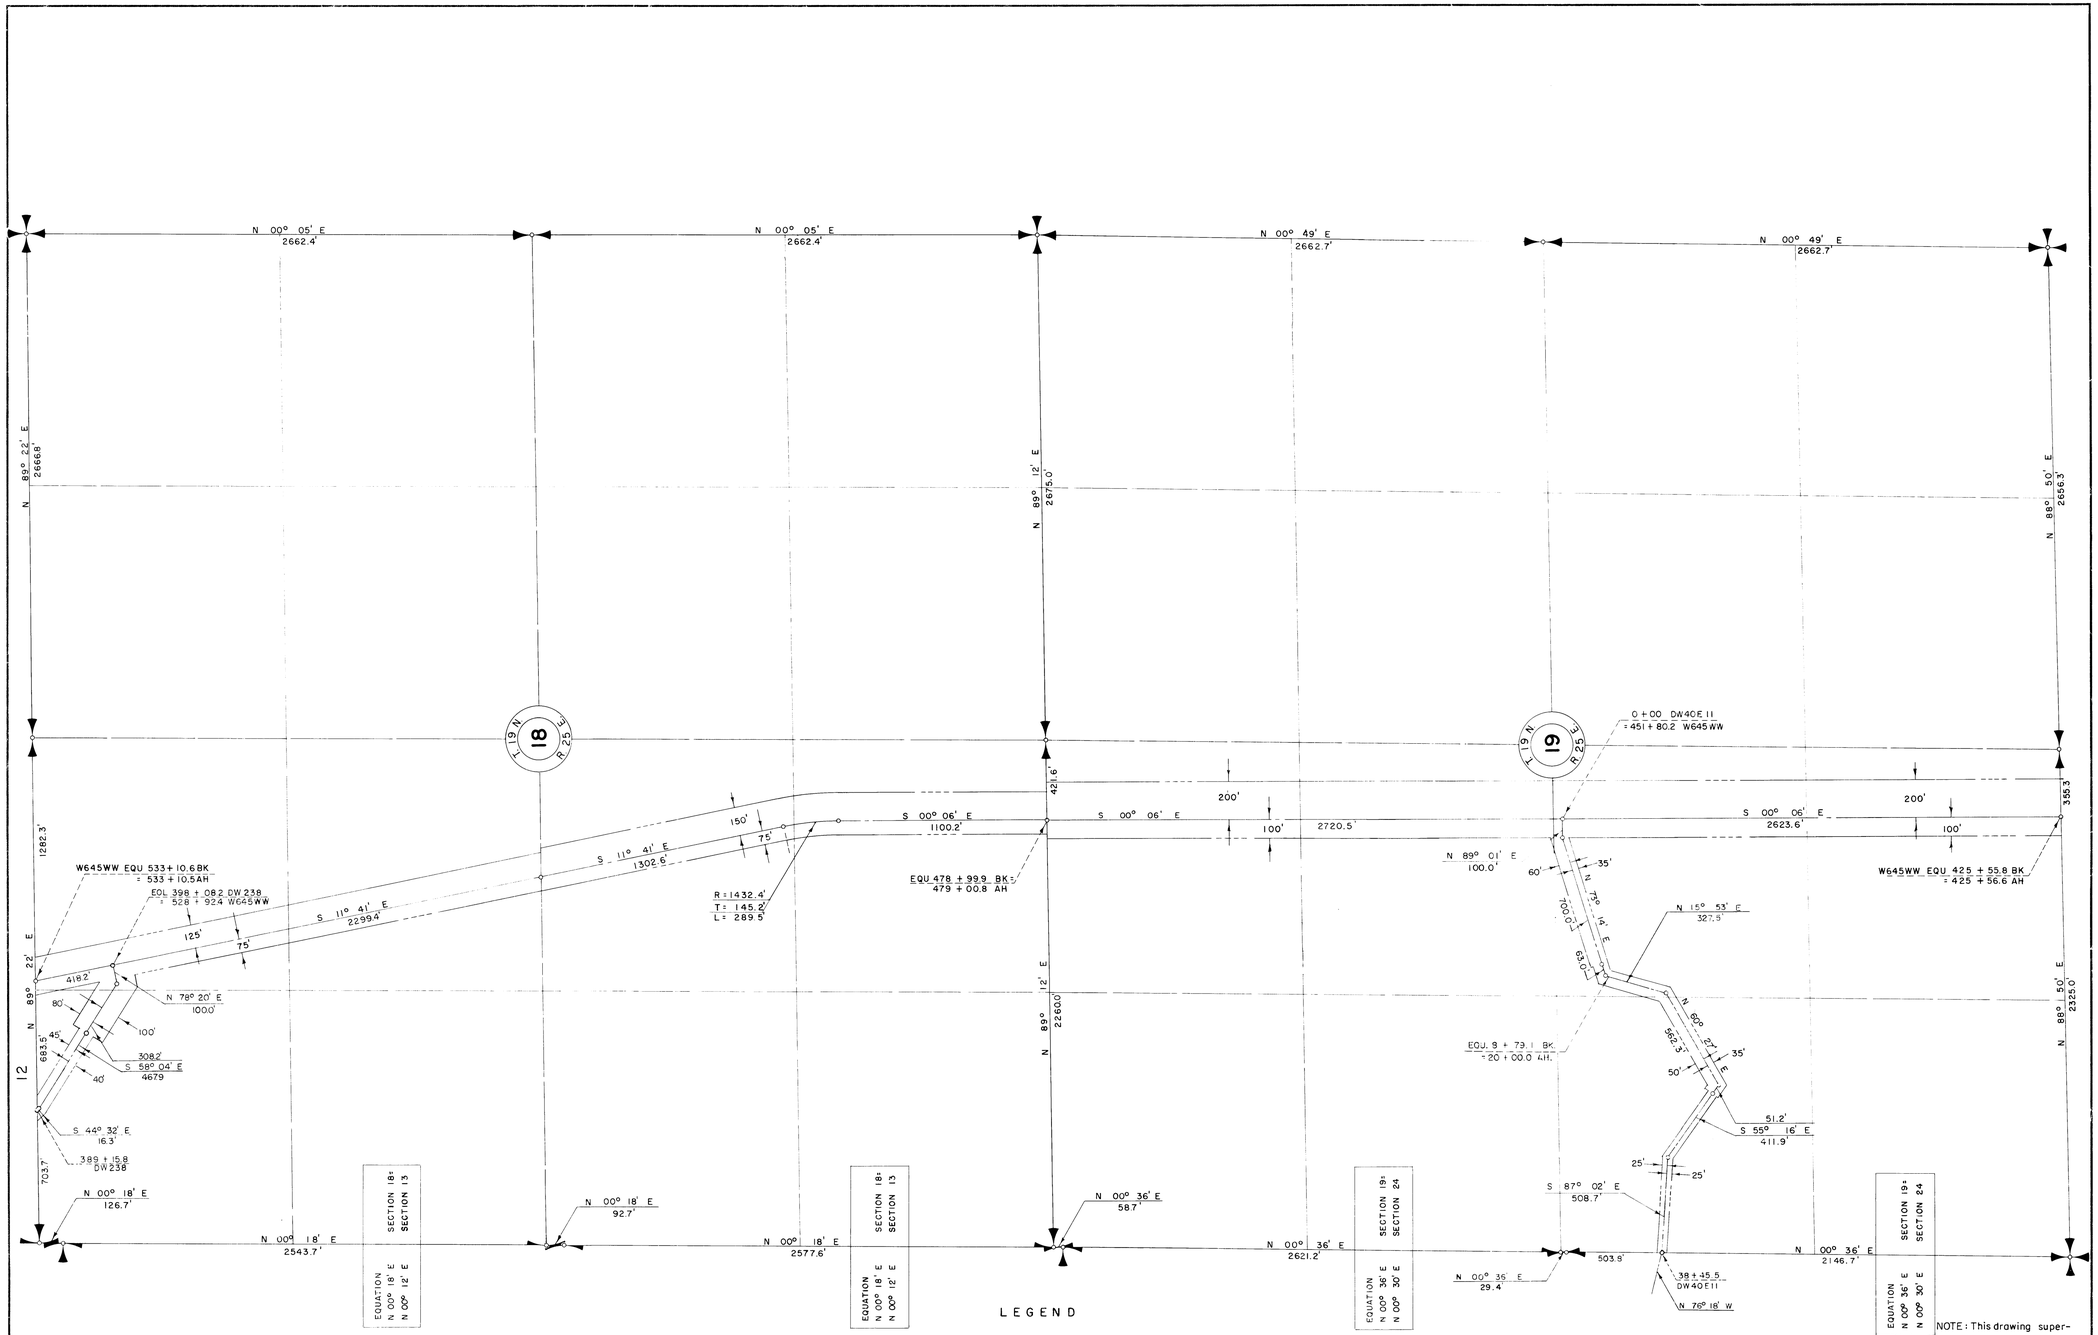
N 00° 05' E
2662.4'
N 00° 05' E
2662.4'
N 00° 49' E
2662.7'
N 00° 49' E
2662.7'
N 89° 22' E
2666.8'
N 89° 12' E
2675.0'
N 88° 50' E
2656.3'
T 19 N
R 25 E
18
19
0 + 00 DW40E 11
= 451 + 80.2 W645WW
S 00° 06' E
1100.2'
S 00° 06' E
2720.5'
S 00° 06' E
2623.6'
S 11° 41' E
1302.6'
S 11° 41' E
2299.4'
R = 1432.4'
T = 145.2'
L = 289.5'
EQU 478 + 99.9 BK =
479 + 00.8 AH
W645WW EQU 533 + 10.6 BK
= 533 + 10.5 AH
EQL 398 + 08.2 DW 238
= 528 + 92.4 W645WW
W645WW EQU 425 + 55.8 BK
= 425 + 56.6 AH
N 89° 01' E
100.0'
N 15° 53' E
327.5'
N 78° 20' E
100.0'
S 58° 04' E
4679
S 44° 32' E
16.3'
389 + 15.8
DW 238
EQU. 8 + 79.1 BK
= 20 + 00.0 AH.
S 55° 16' E
411.9'
S 87° 02' E
508.7'
N 00° 18' E
126.7'
N 00° 18' E
2543.7'
N 00° 18' E
92.7'
N 00° 18' E
2577.6'
N 00° 36' E
58.7'
N 00° 36' E
2621.2'
N 00° 36' E
29.4'
N 00° 36' E
2146.7'
SECTION 18 = SECTION 13
EQUATION N 00° 18' E N 00° 12' E
SECTION 19 = SECTION 24
EQUATION N 00° 36' E N 00° 30' E
38 + 45.5
DW40E11
N 76° 18' W
12
26
21
LEGEND
Rights of Way for Roads
Rights of Way for Canals
Rights of Way for Drains
SCALE OF FEET
U.S.B.R. GRID
Drawn CMS
Checked PJS
Surveys certified
J. D. Humes
Chief, ~~Engr. Div.~~ of D. & C. Div.
DATE 8-21-59
NOTE: This drawing supersedes and replaces Drawing No. 28 attached to and filed with Farm Unit Plat of Irrigation Block 75 as recorded in Grant County on
W. G. Draper
Regional Director (Acting)
DATE 8-26-59
REV. TO 10-1-63
RECORDED
222-116-31296-28