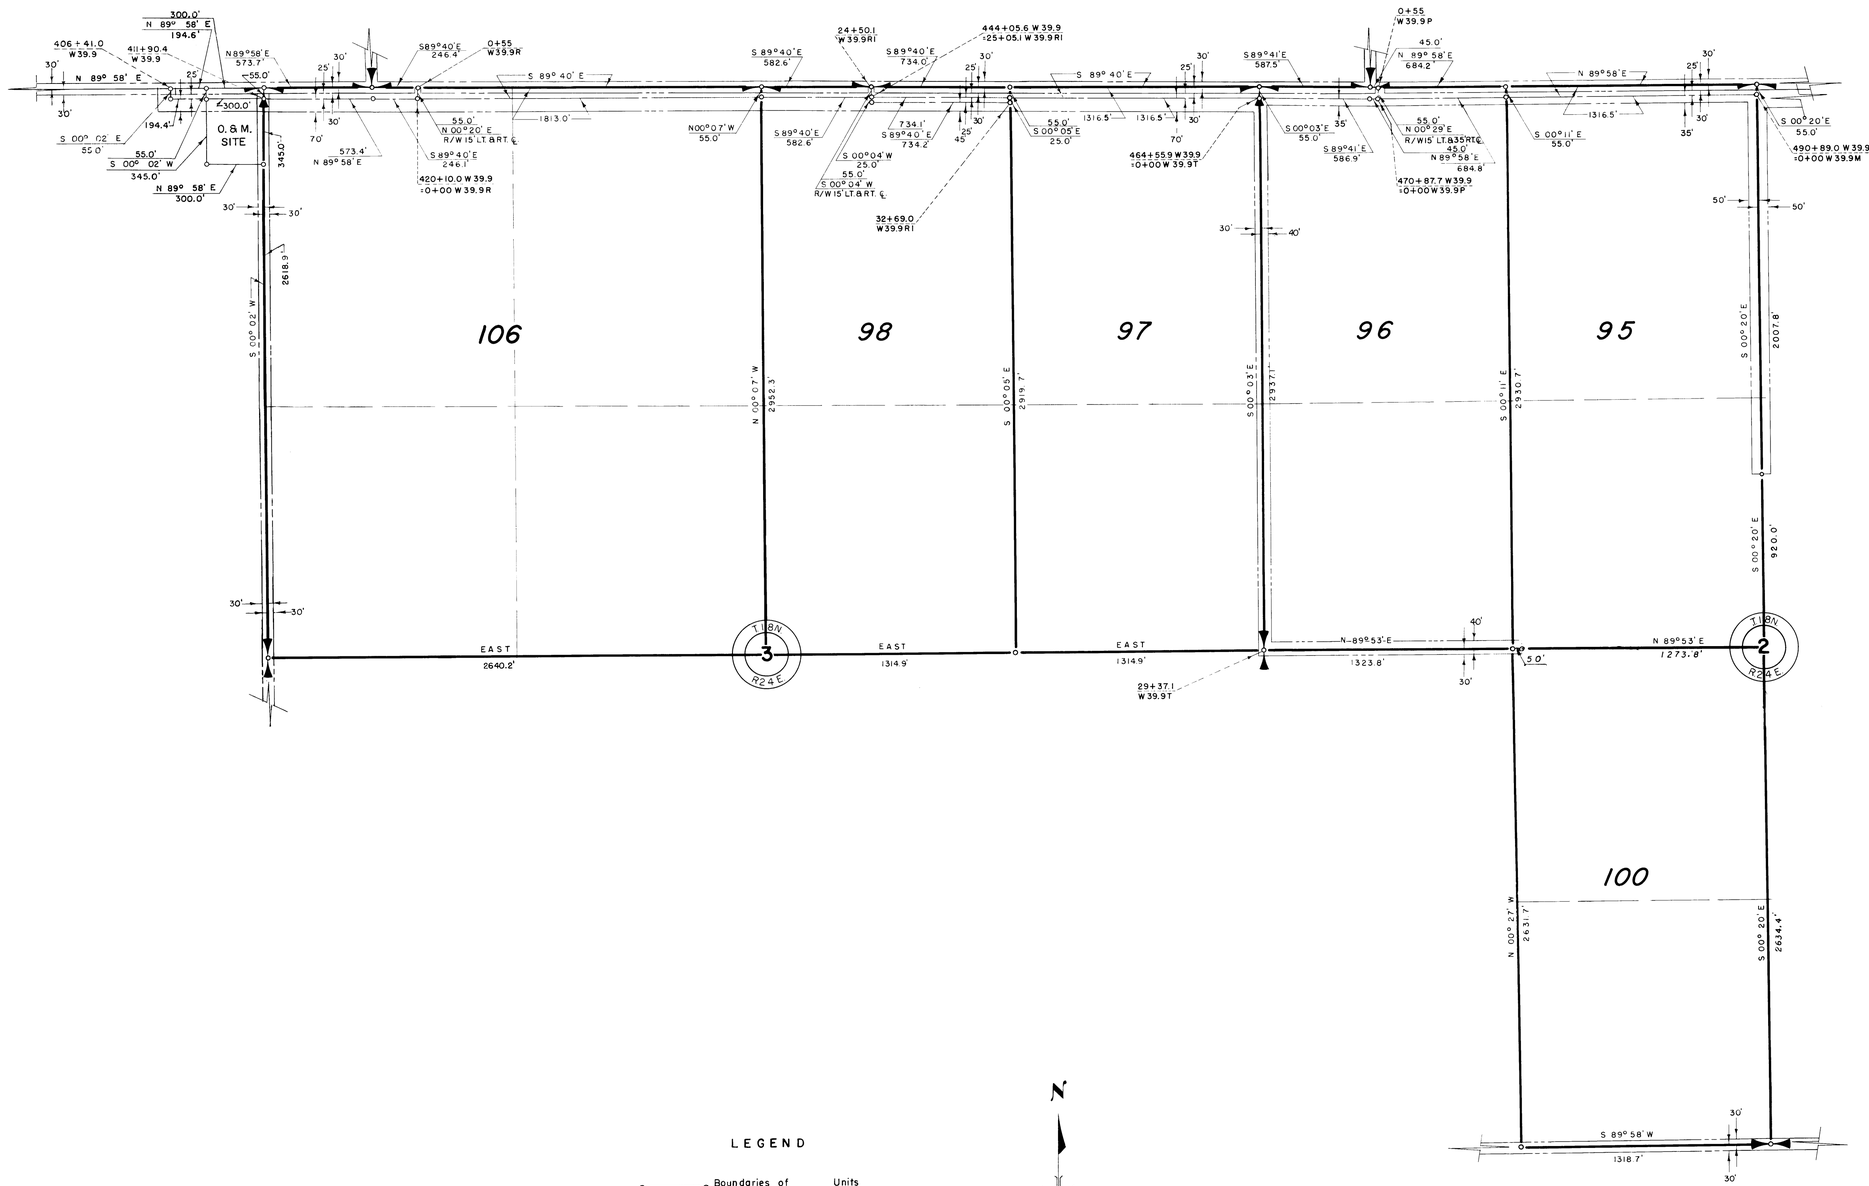

LEGEND

- Boundaries of Units
- Rights of Way for Roads
- Rights of Way for Canals
- Rights of Way for Drains

95 Unit Number

N

U.S.B.R. GRID

400 3 2 1 0 2 400
SCALE OF FEET

THIS SHEET NOT RECORDED

Drawn B.B.I.
Checked REW & JFM
Surveys certified
A.V. Davidson
Chief, Engr. Div.
DATE 9-4-62

REV. TO 7-31-68	C.M.
REV. TO 7-29-66	C.M.

I certify that this is Sheet 4 of 4 Supplemental Sheets of the Sixth Revision of the Final Farm Unit Plat of Irrigation Block 76.

M.B. Austin
Regional Director (Ast'ing)
DATE 9-10-62

222-116-32648-11