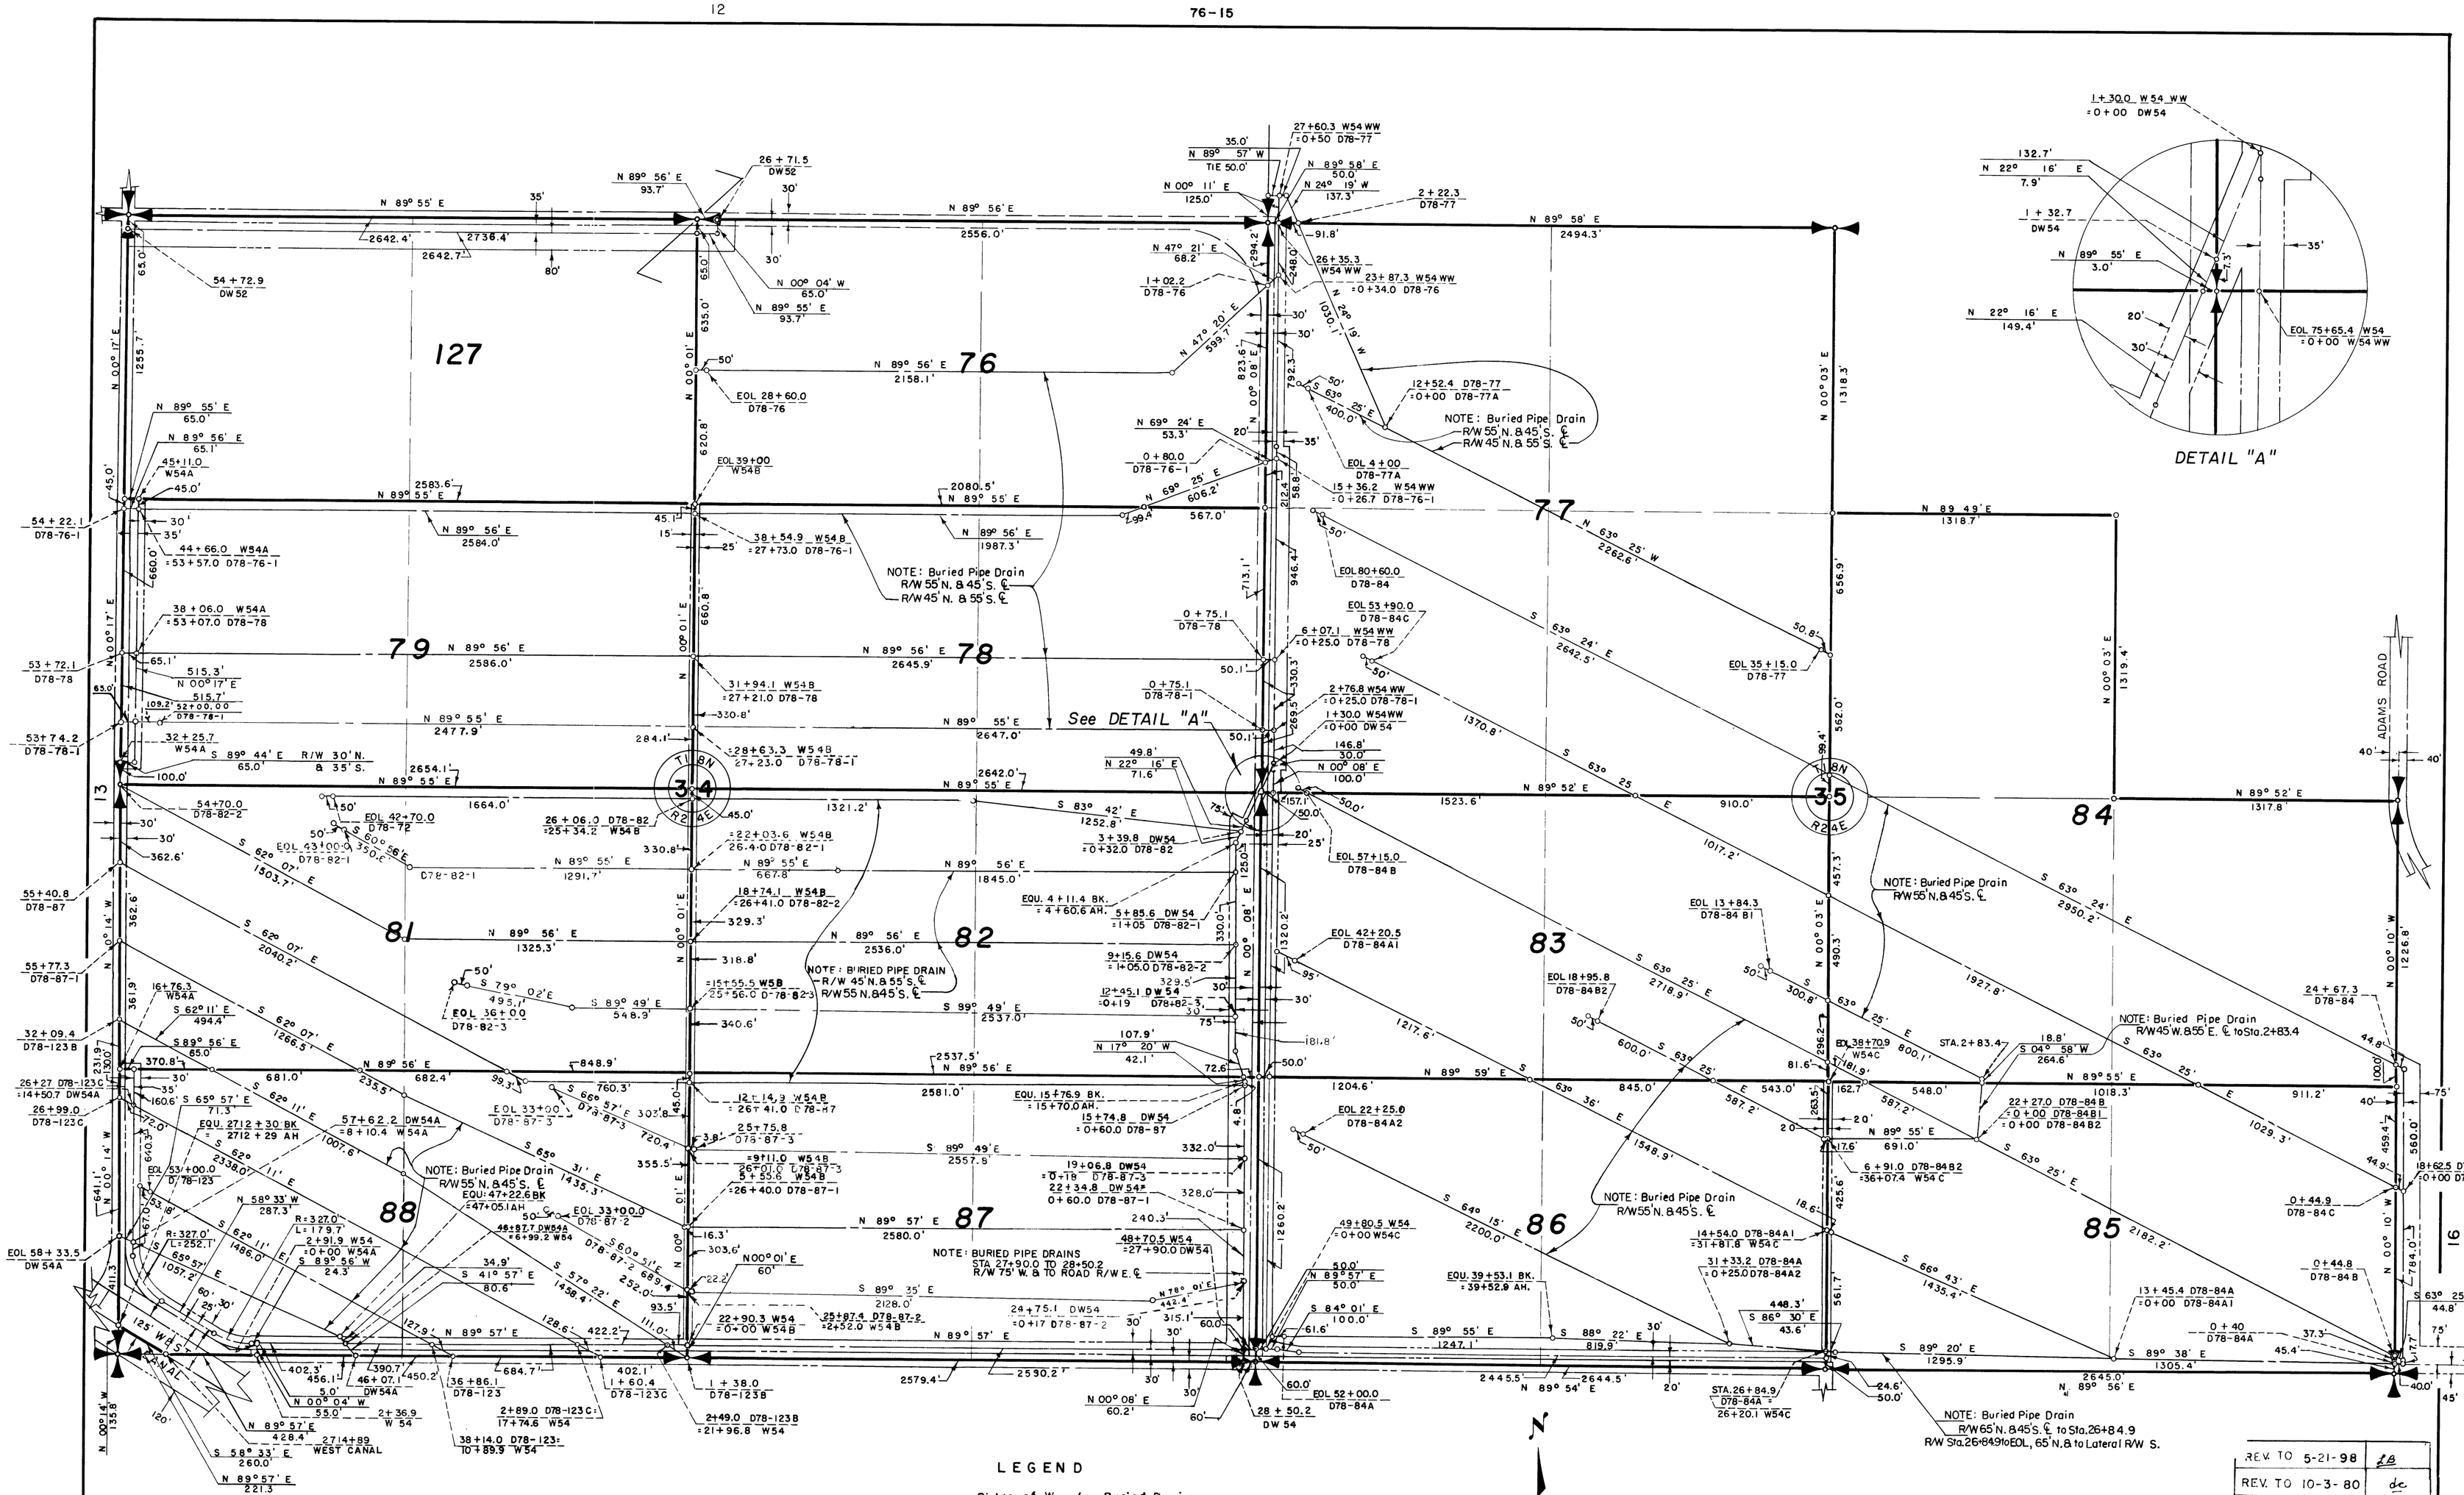

LEGEND

- Rights of Way for Buried Drains
- Boundaries of Units
- Rights of Way for Roads
- Rights of Way for Canals
- Rights of Way for Drains
- Rights of Way for Proposed Roads

189 Unit Number

Drawn L.E.M.
Checked R.E.W. & J.F.M.
Surveys certified

A. J. Davidson
Chief, Engr. Div.

DATE 8-3-62

REV. TO 5-21-98	LB
REV. TO 10-3-80	dc
REV. TO 7-6-79	dc
REV. TO 7-29-66	CMc

I certify that this is Sheet 8 of 12 Supplemental Sheets of the Fifth Revision of the Final Farm Unit Plat of Irrigation Block 78.

H. T. Nelson
Regional Director

DATE 8-13-62