79-17

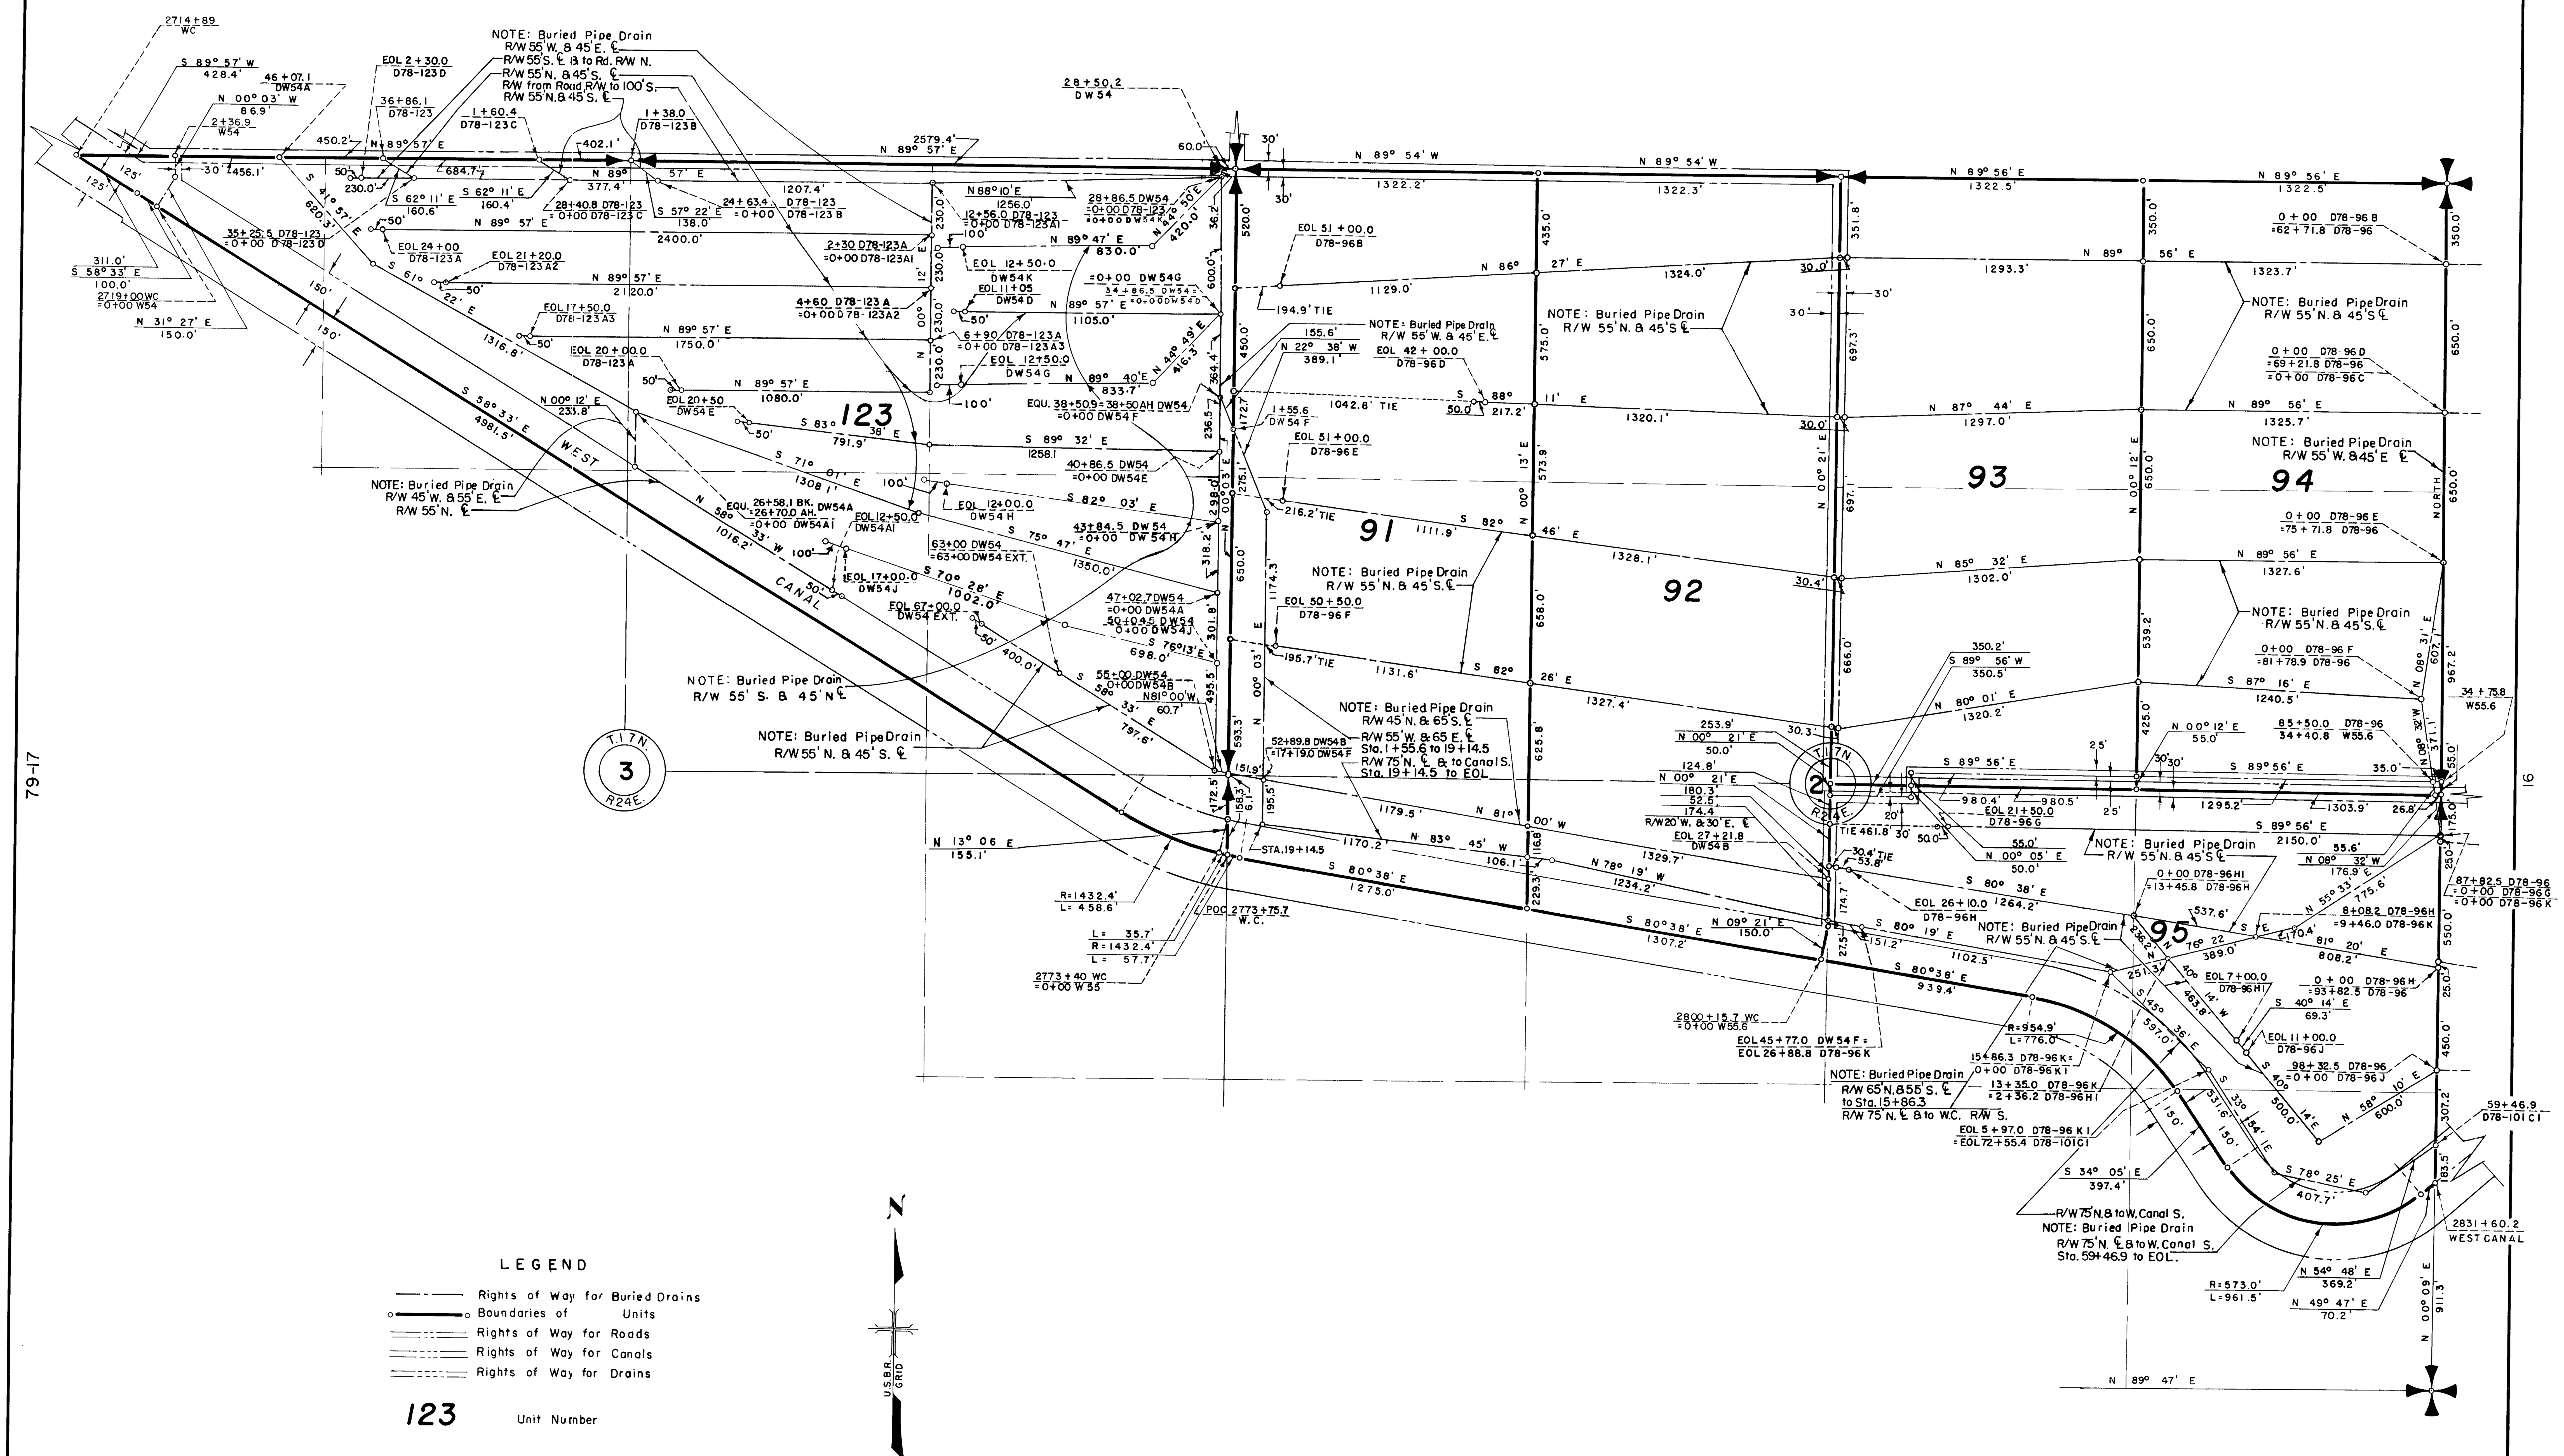

16

LEGEND

— - —	Rights of Way for Buried Drains
o——o	Boundaries of Units
═ ═	Rights of Way for Roads
═ ═	Rights of Way for Canals
═ ═	Rights of Way for Drains
123	Unit Number

400 3 2 1 0 2 400
SCALE OF FEET

Drawn *L. E. M.*
Checked *R. E. W. & J. F. M.*
Surveys certified
A. J. Davidson
Chief, Engr. Div.

DATE *8-3-62*

REV. TO 5-27-98	*L.B.*		
REV. TO 7-29-66	*C.Mc*	REV. TO 9-1-64	*B.Jm*

I certify that this is Sheet *9* of *12* Supplemental Sheets of the *Fifth* Revision of the Final Farm Unit Plat of Irrigation Block 78.

H. T. Nelson
Regional Director

DATE *8-13-62*

222-116-32565-15