COLUMBIA BASIN PROJECT - IRRIGATION BLOCK 80

GRANT COUNTY WASHINGTON

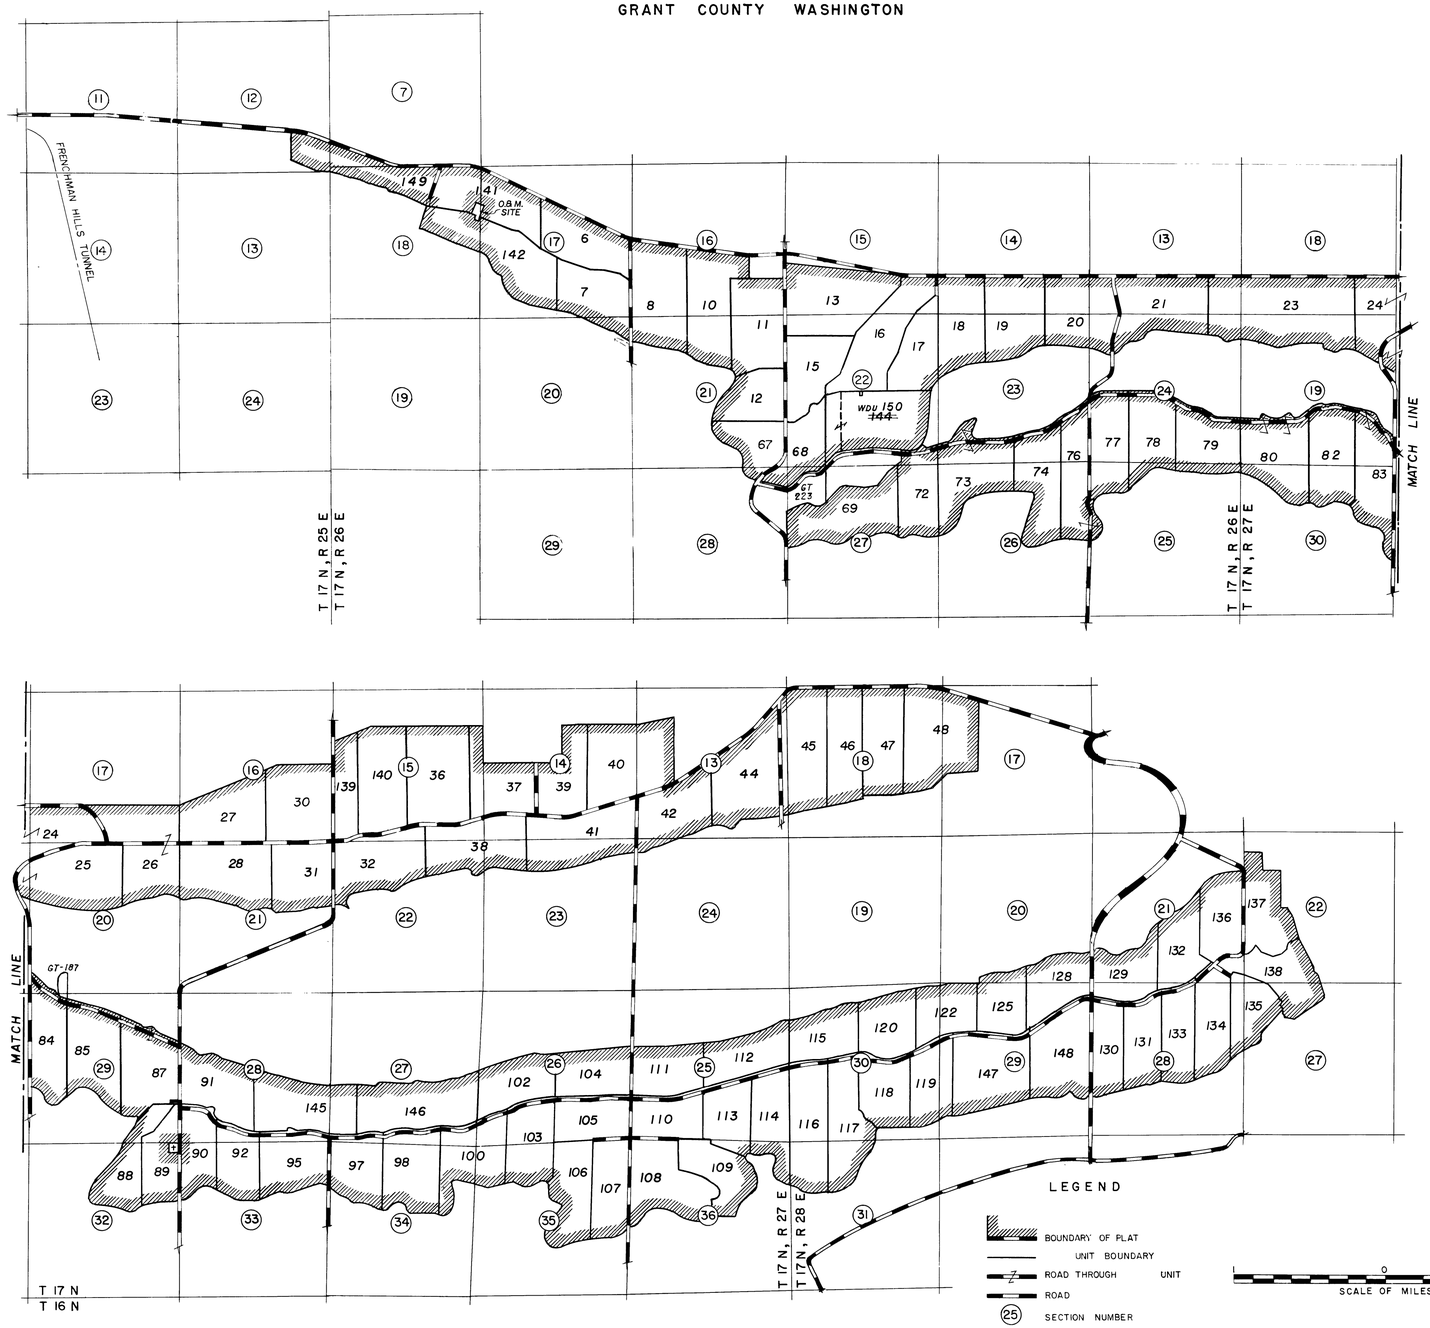

LEGEND

- BOUNDARY OF PLAT
- UNIT BOUNDARY
- ROAD THROUGH UNIT
- ROAD
- (25) SECTION NUMBER
- 114 UNIT NUMBER
- SECTION LINE
- FORMER UNIT BOUNDARY

0 — 1 SCALE OF MILES

REV. TO 9-1-65

I certify that this is Sheet 1 of 2 General Map Sheets of the *Second* Revision of the Final Farm Unit Plat for Irrigation Block 80 showing the farm unit boundaries and a tabulation of the acreages by land classes in each farm unit.

M. B. Austin
Regional Director
DATE 8-14-62

Drawn W.G.L.
Checked R.E.H.

A.J. Davidson
Chief, Engr. Div.

DATE 8-3-62

222-116-32550-3