COLUMBIA BASIN PROJECT - IRRIGATION BLOCK 82

GRANT COUNTY, WASHINGTON

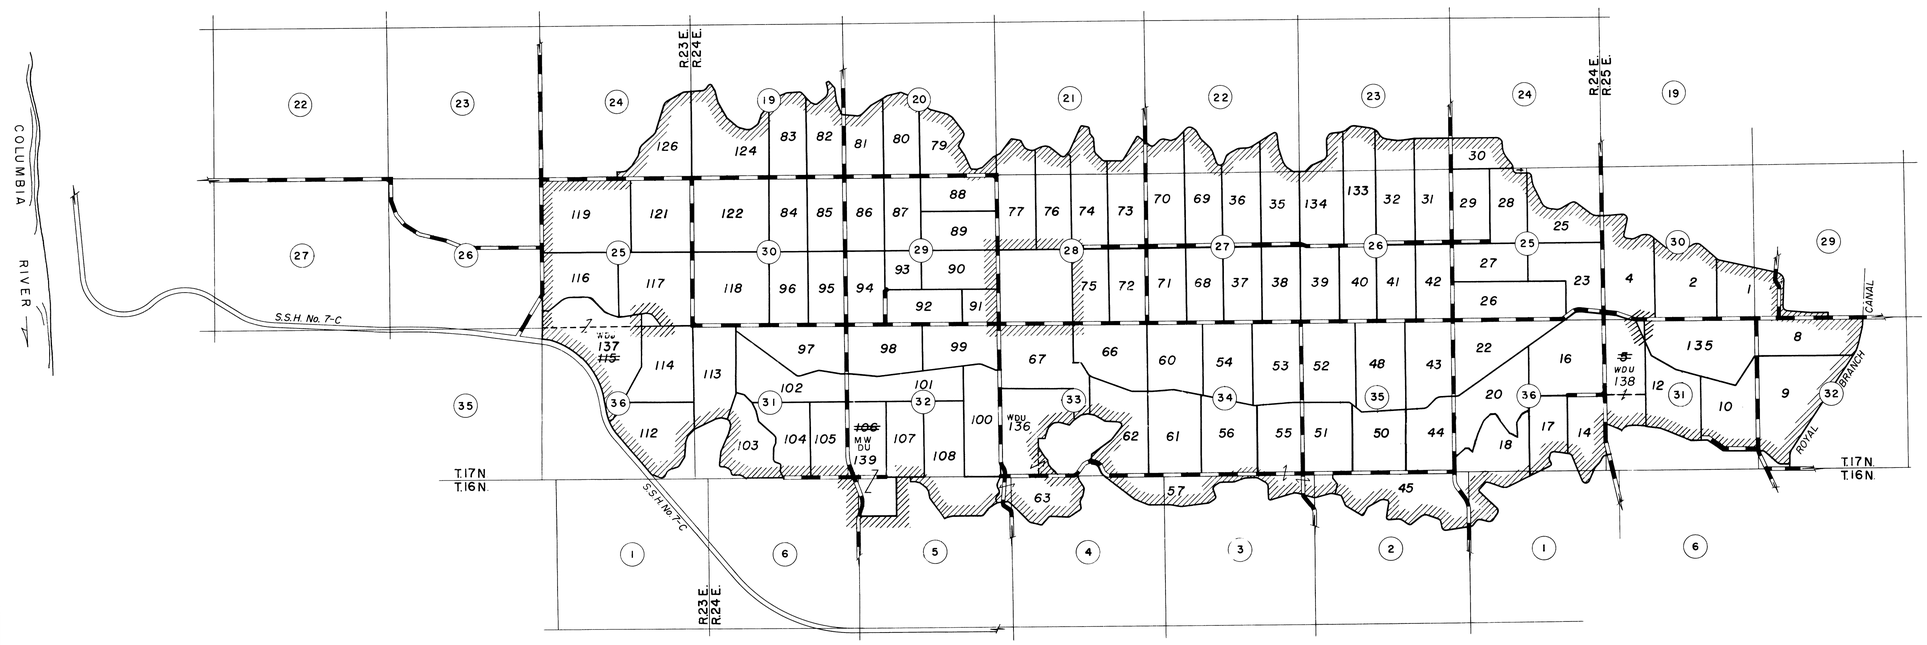

THIS SHEET NOT RECORDED

LEGEND

- BOUNDARY OF PLAT
- UNIT BOUNDARY
- ROAD THROUGH UNIT
- ROAD
- (33) SECTION NUMBER
- 13 UNIT NUMBER
- SECTION LINE
- FORMER UNIT BOUNDARY

SCALE OF MILES

N. U.S.B.R. GRID

Drawn H.M.R.
Checked HEM
Surveys certified
A. J. Davidson
Chief, Engr. Div.
DATE 6-22-62

I certify that this is Sheet 1 of 2 General Map Sheets of the First Revision of the Final Farm Unit Plat for Irrigation Block 82 showing the farm unit boundaries and a tabulation of the acreages by land classes in each farm unit.

M.B. Austin
Regional Director (Act.)
DATE 7-6-62

REV. TO 9-1-64	
REV. TO 10-1-63	

222-116-32567-3