81 - 23

6

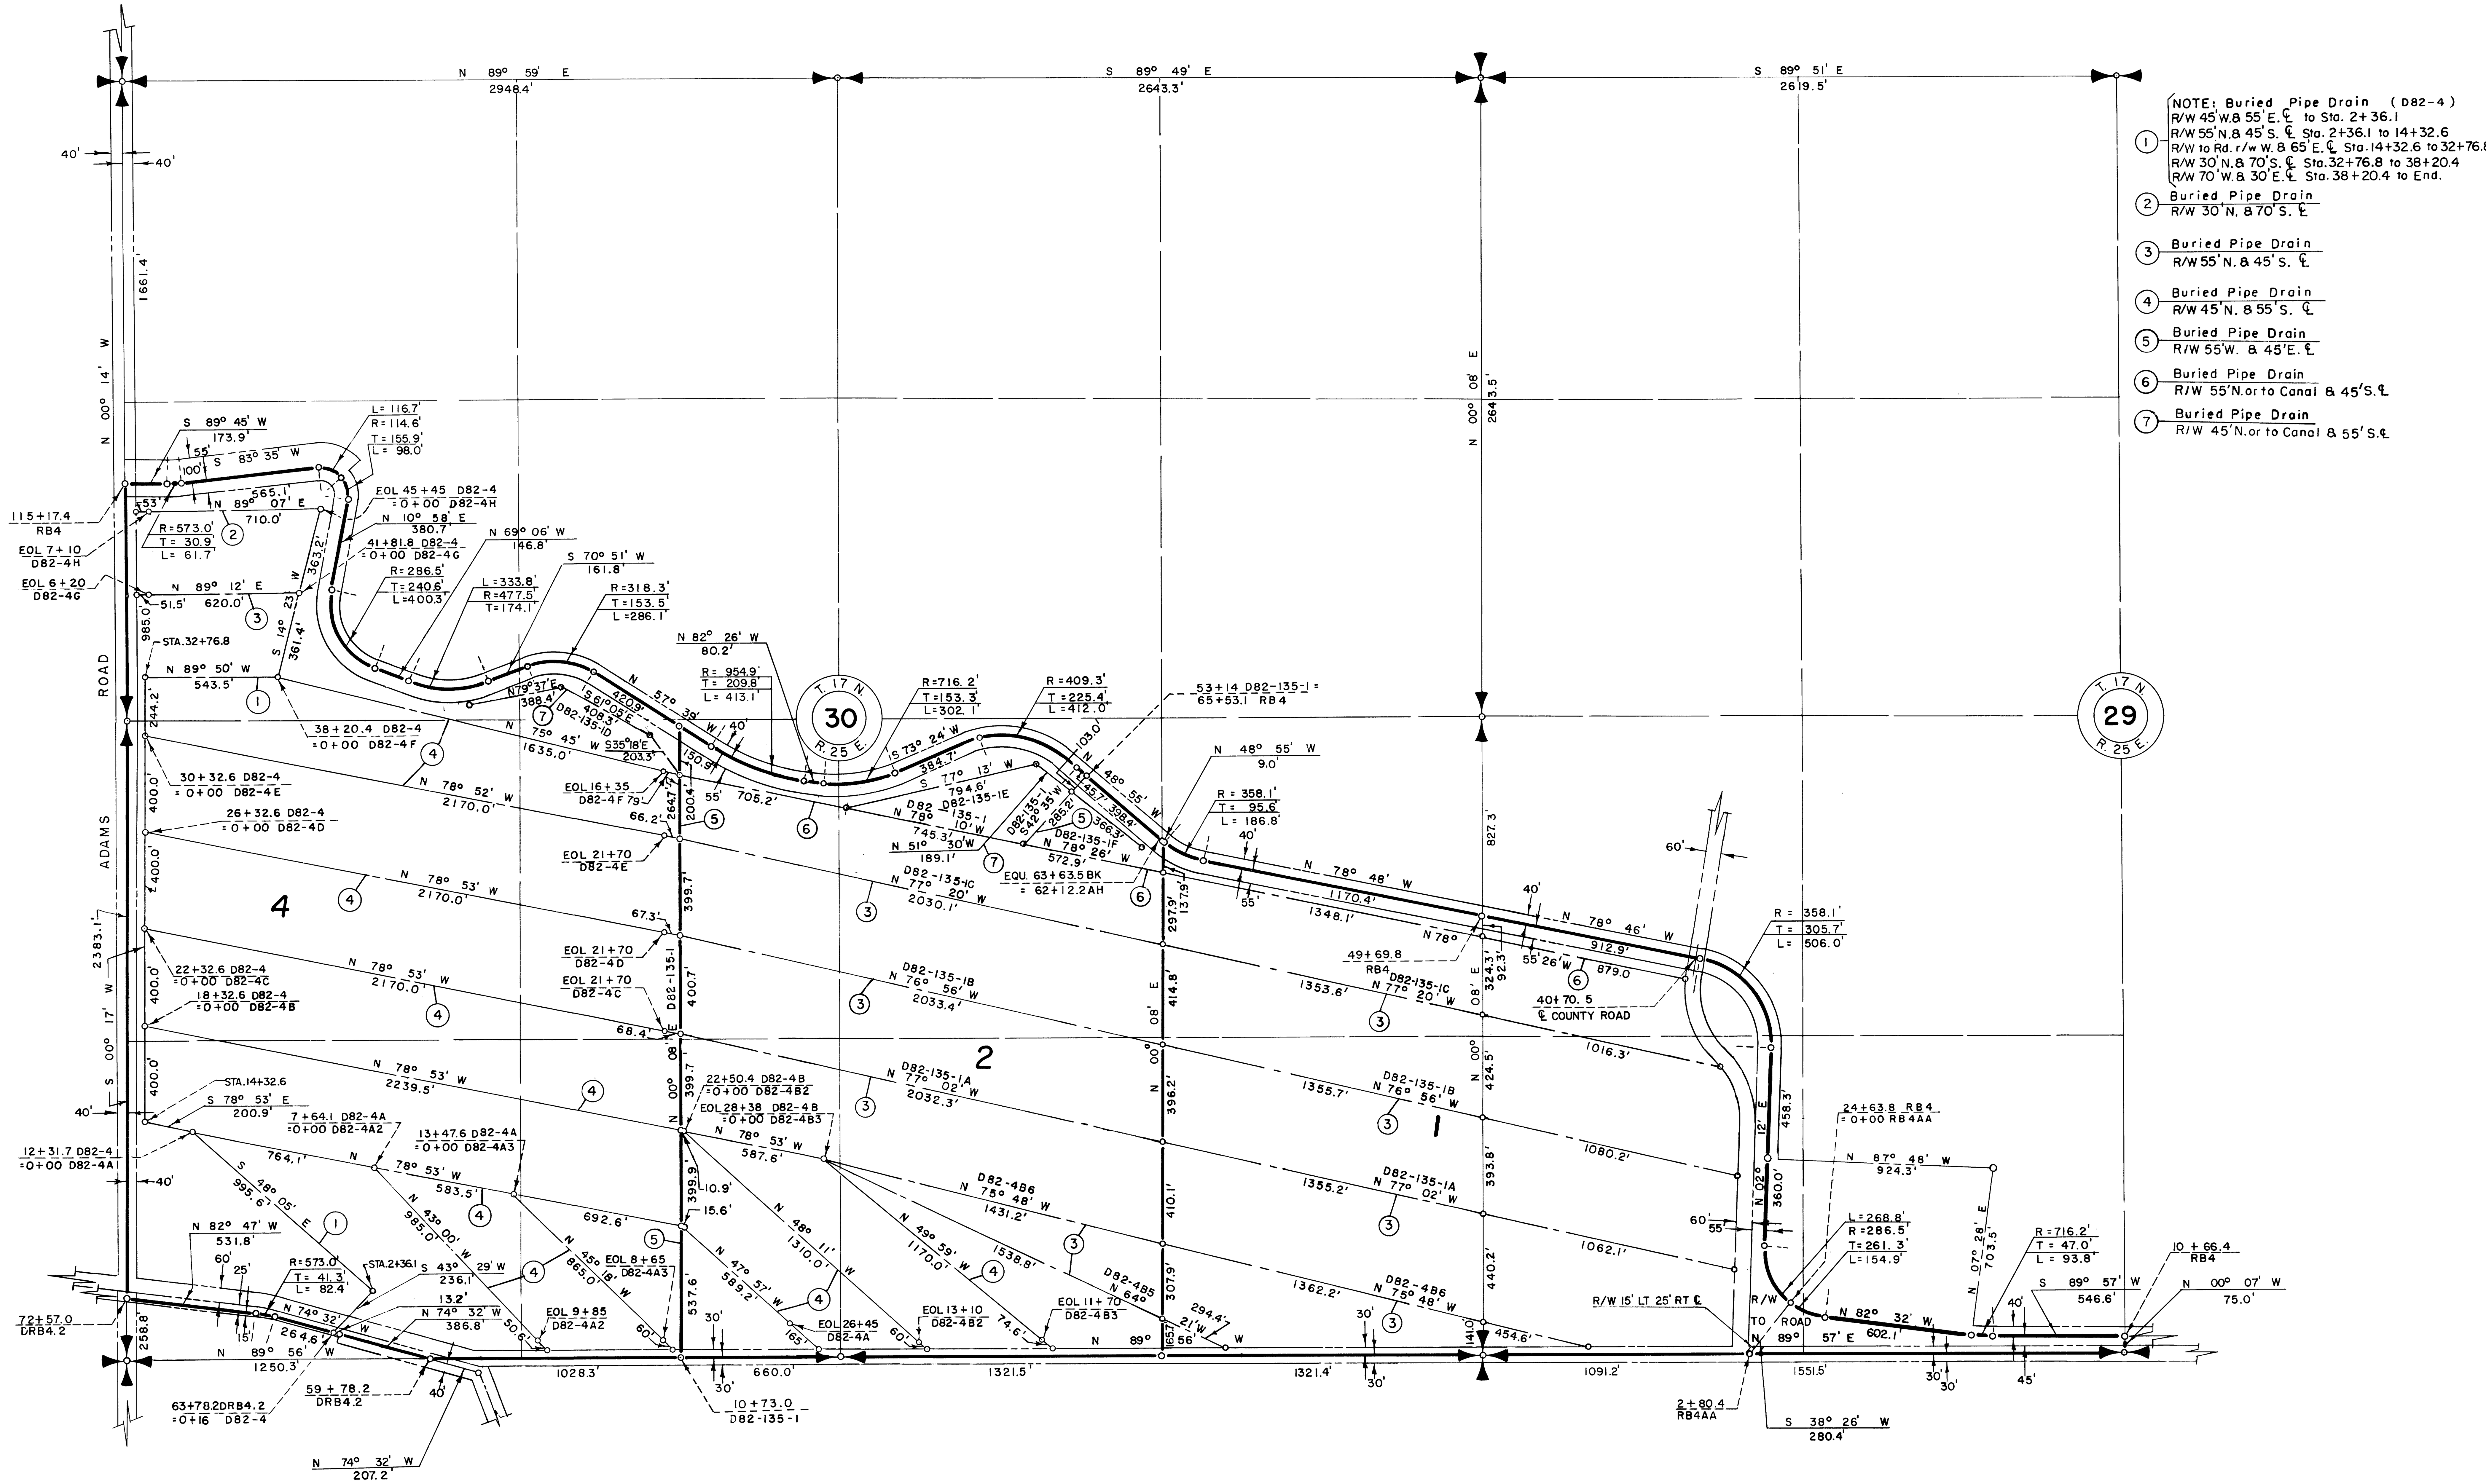

LEGEND

- Boundaries of Units
- Rights of Way for Roads
- Rights of Way for Canals
- Rights of Way for Drains
- *I* Unit Number

400 3 2 1 0 2 400
SCALE OF FEET

N
U.S.B.R. GRID

Drawn W. G. L.
Checked E. F. J.
Surveys certified

A.J. Davidson
Chief, Engr. Div.

DATE 6-22-62

REV. TO 12-31-85	dc
REV. TO 7-31-69	CMc
REV. TO 7-31-68	CMc

I certify that this is Sheet 1 of 11 Supplemental Sheets of the First Revision of the Final Farm Unit Plat of Irrigation Block 82.

M.B. Austin
Regional Director (Acting)
DATE 7-6-62

16

222-116-32567- 5