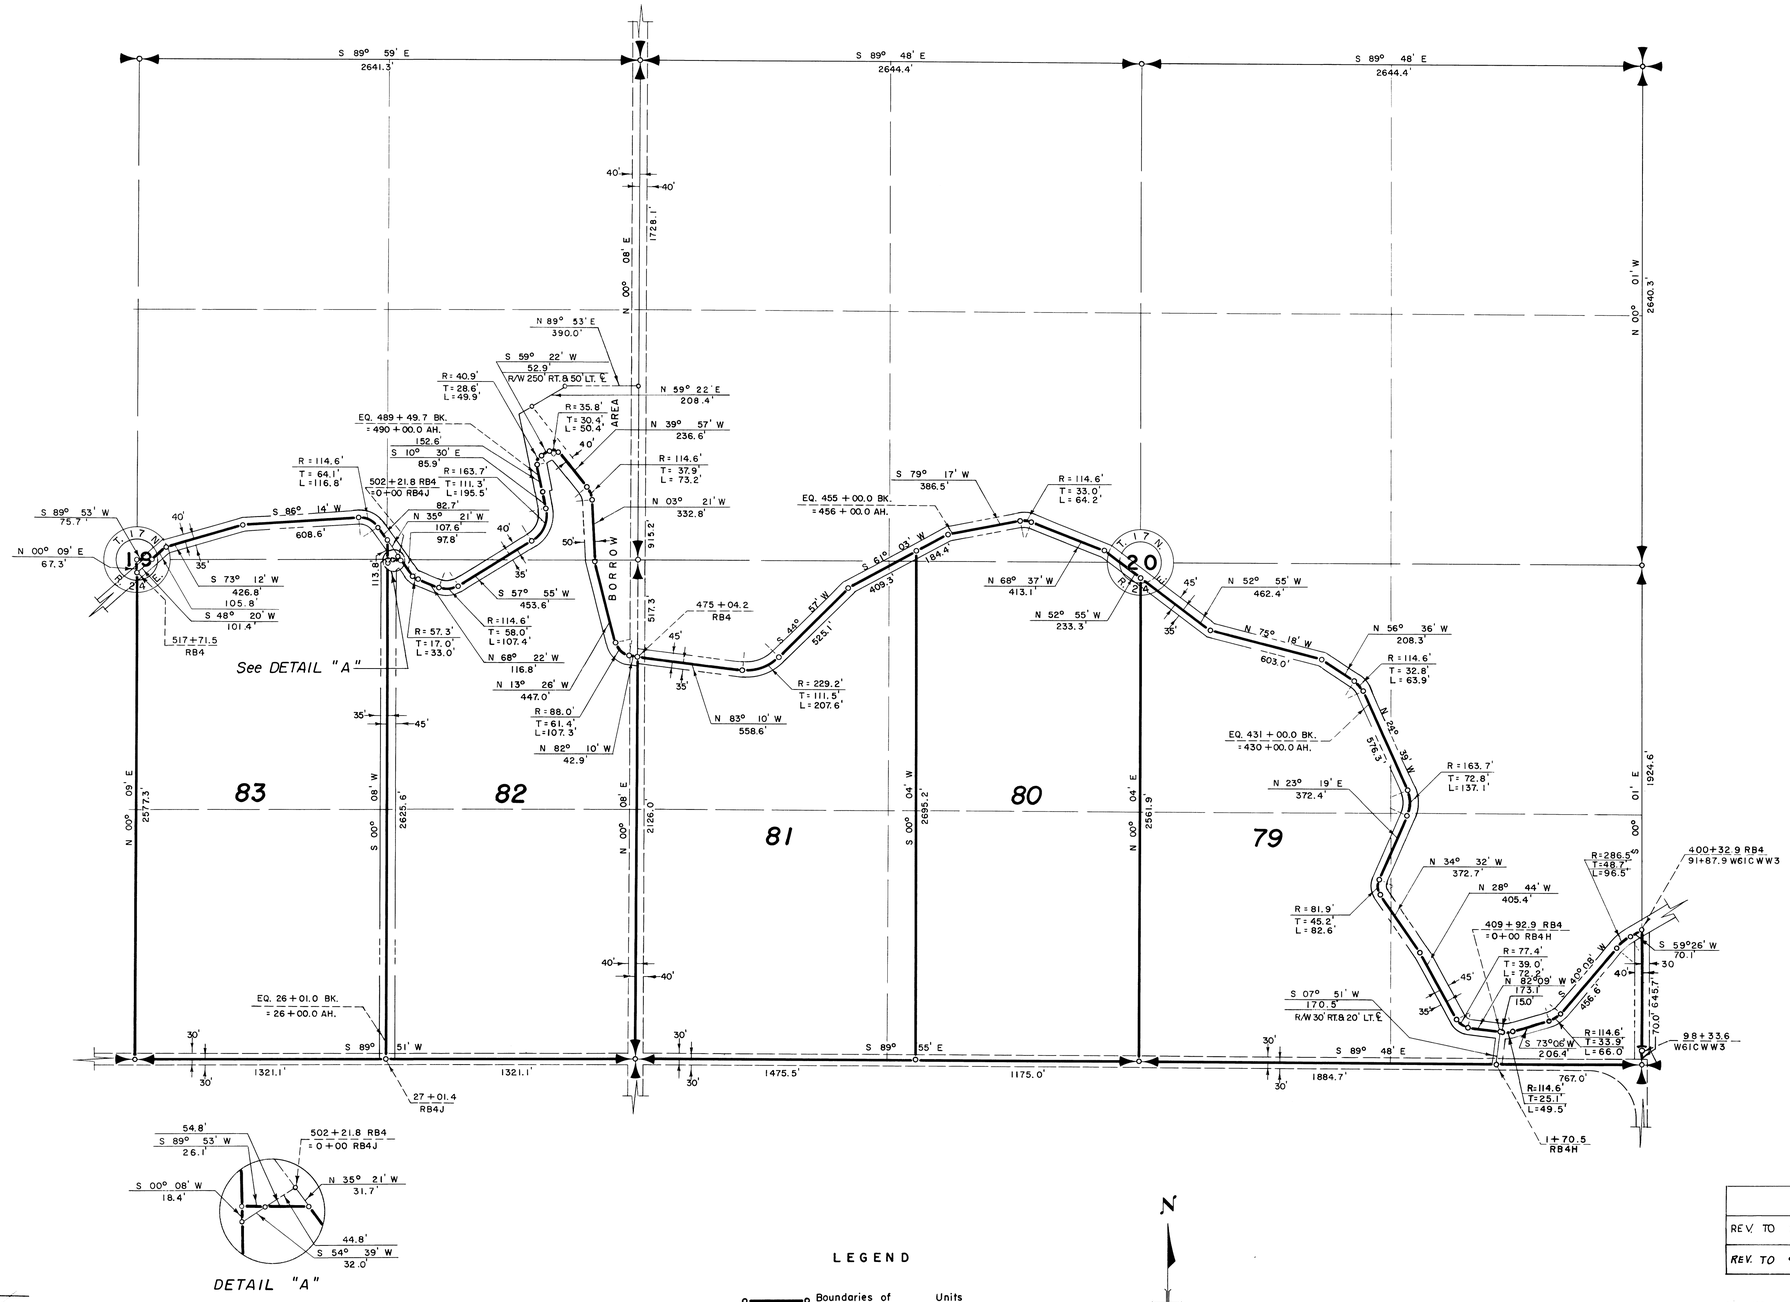

DETAIL "A"

LEGEND

- Boundaries of Units
- Rights of Way for Roads
- Rights of Way for Canals
- Rights of Way for Drains
- Rights of Way for Proposed Roads
- 80 Unit Number

400 3 2 1 0 2 400
SCALE OF FEET

U.S.B.R. GRID

N

THIS SHEET NOT RECORDED

REV. TO 7-31-67	C.M.
REV. TO 9-1-64	B.J.M.

Drawn O.K.O.
Checked E.R.P.
Surveys certified
J. D. Humes
Chief, D.B.C. Div.
DATE 3-24-58

I certify that this is Sheet 5 of 15 Supplemental Sheets of the Final Farm Unit Plat of Irrigation Block 82.

Wm. H. Tuller
Regional Director (Act.)
DATE 4-21-58

222-116-28901-9