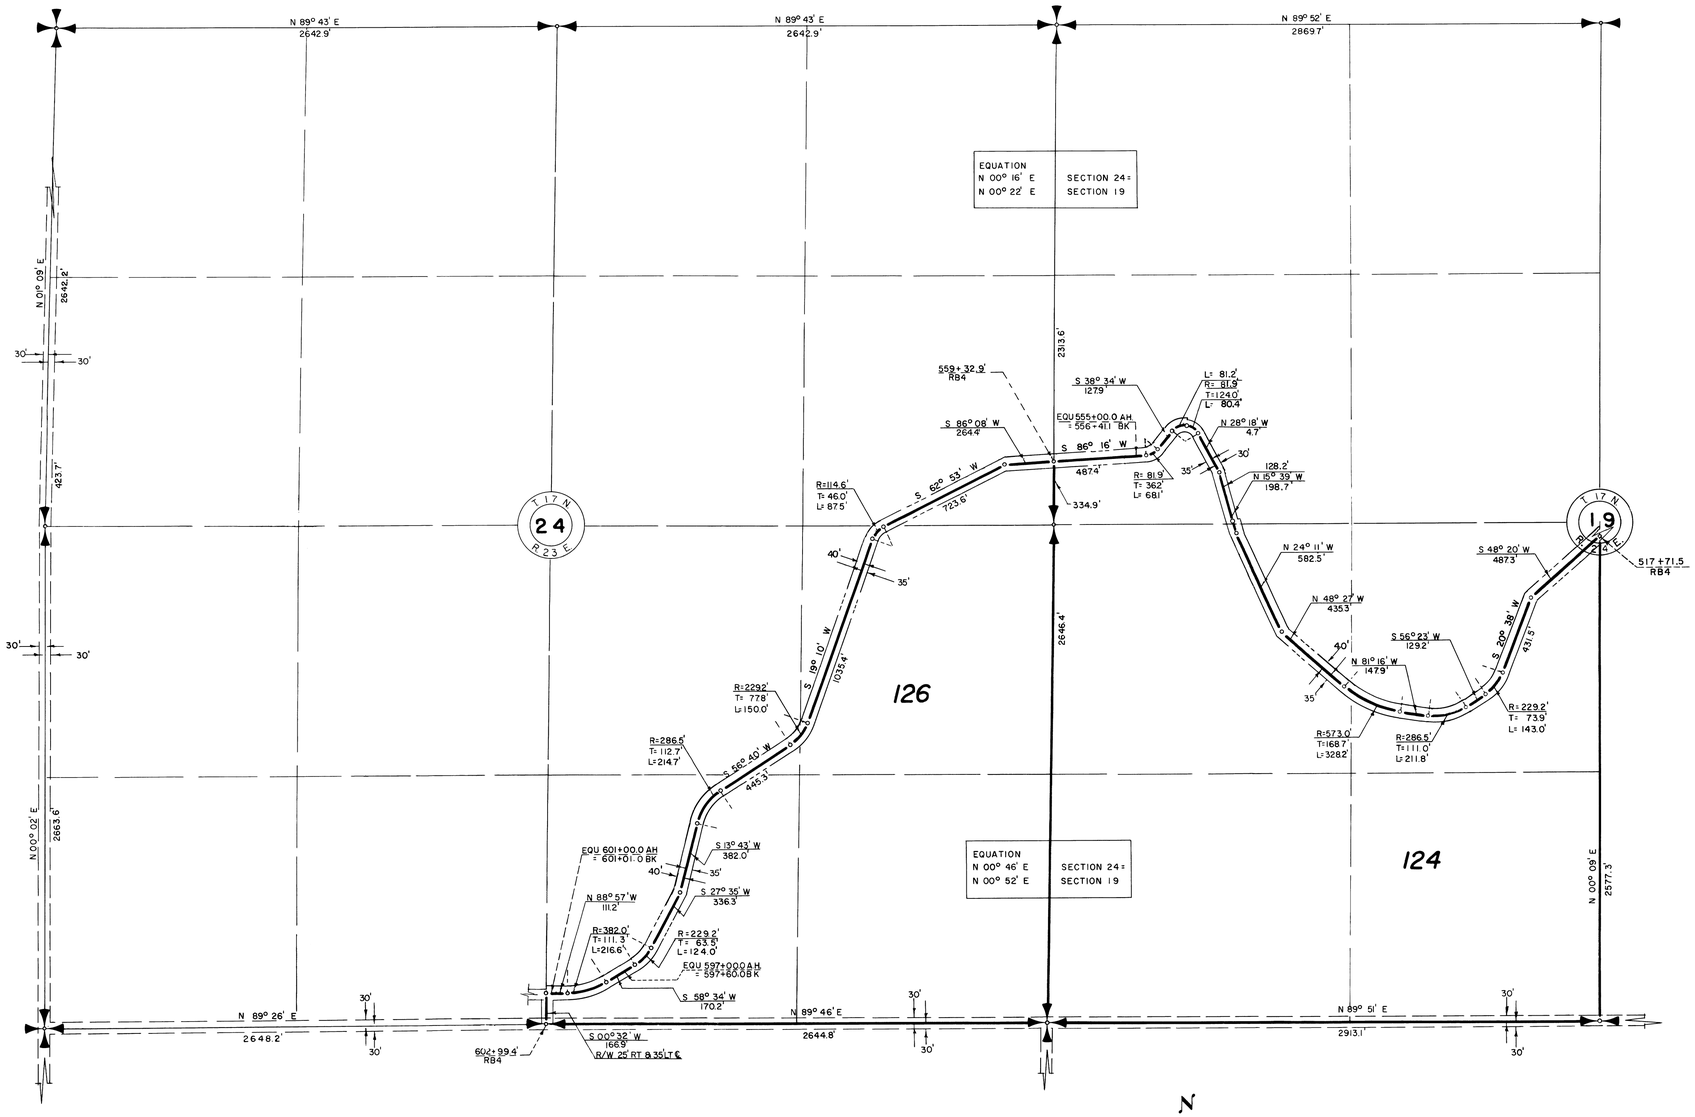

Drawn WAS
Checked REH.
Surveys certified

Chief, ~~Engr. Div.~~ of D.&C. Div.

DATE 3-24-58

THIS SHEET NOT RECORDED

400 3 2 1 0 2 400
SCALE OF FEET

LEGEND

- Boundaries of Units
- Rights of Way for Roads
- Rights of Way for Canals
- Rights of Way for Drains
- Rights of Way for Proposed Roads

126 Unit Number

N
U.S.B.R. GPO

REV. TO 7-31-67	CMc
REV. TO 9-1-64	B.J.M.

I certify that this is Sheet 6 of 15 Supplemental Sheets of the Final Form Unit Plat of Irrigation Block 82.

Wm. H. Tuller
Regional Director (Act.)

DATE 4-21-58

222-116-28901-10