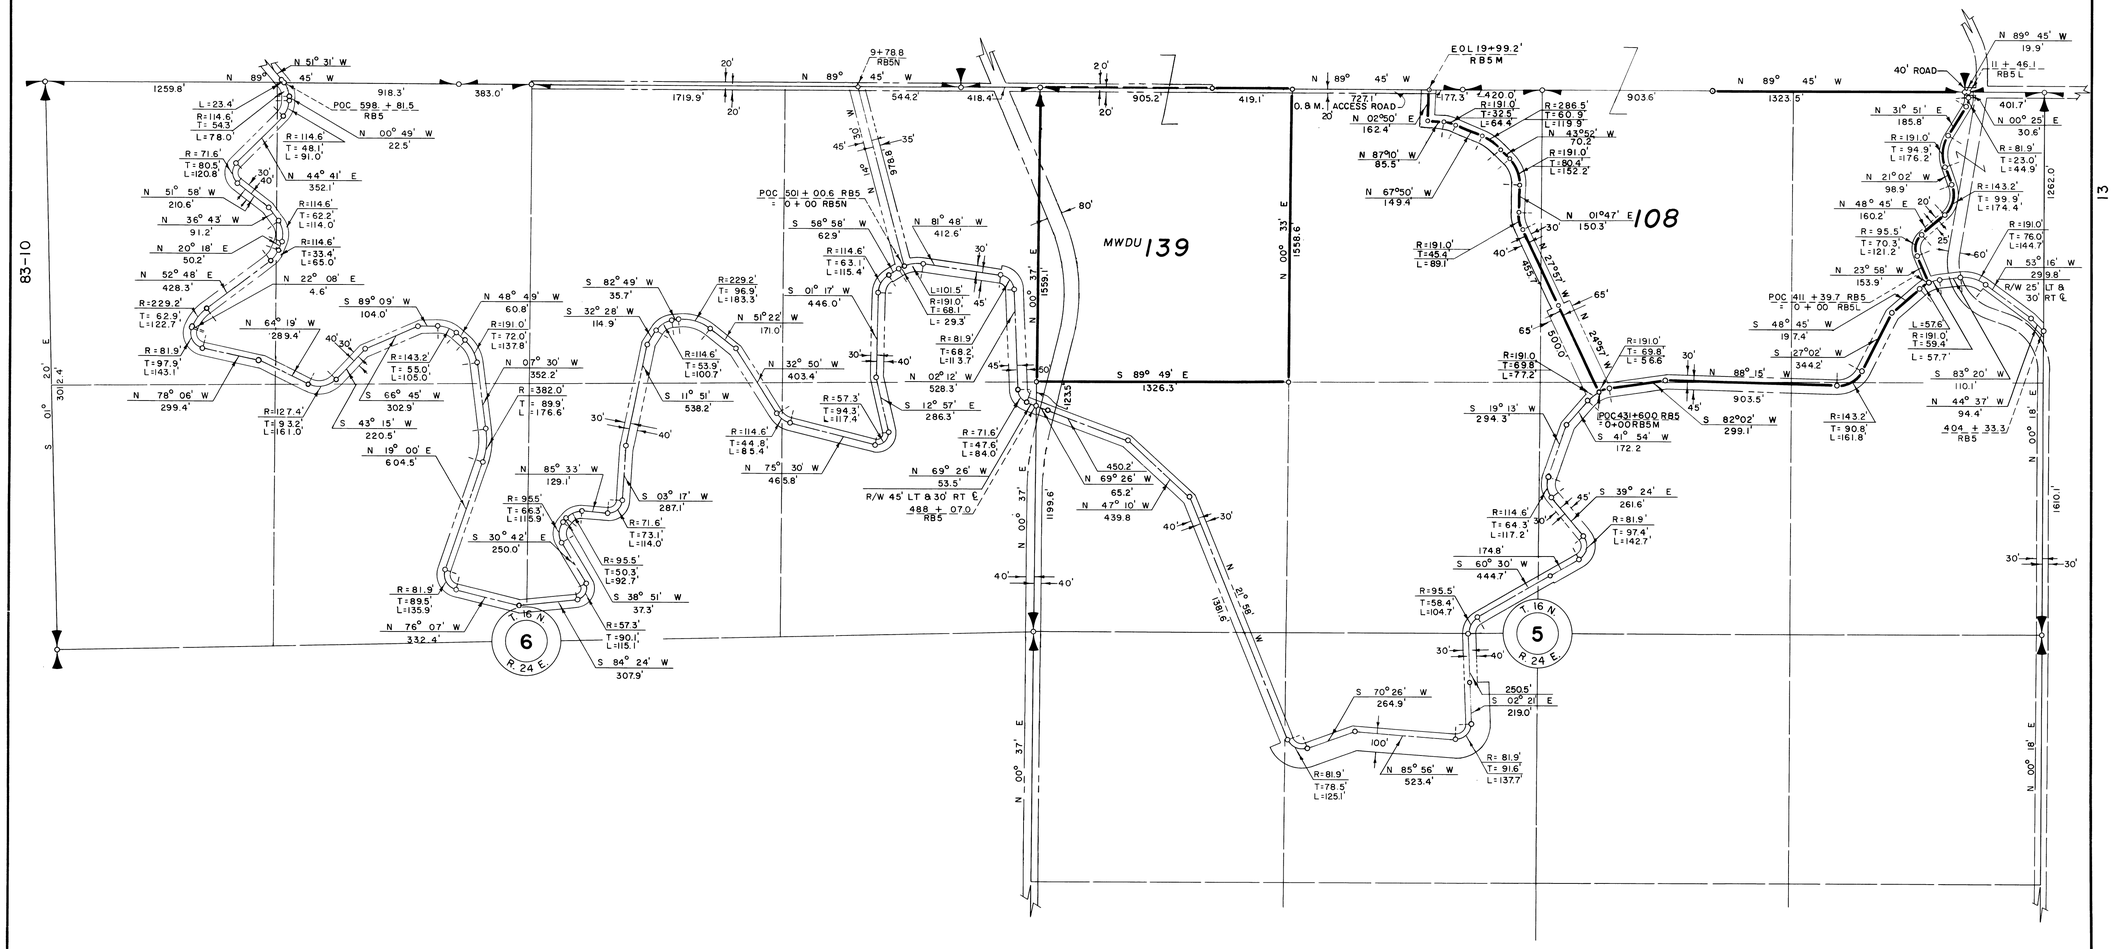

THIS SHEET NOT RECORDED

Drawn P.J.S.
Checked R.E.H.
Surveys certified
A.J. Davidson
Chief, Engr. Div.
DATE 6-22-62

400 3 2 1 0 2 400
SCALE OF FEET

LEGEND

Boundaries of Units
Rights of Way for Roads
Rights of Way for Canals
Rights of Way for Drains
Rights of Way for Proposed Roads
108 Unit Number

N
U.S.B.R. GRID

REV. TO 12-28-73	dc
REV. TO 7-31-67	CMc

I certify that this is Sheet 11 of 11 Supplemental Sheets of the First Revision of the Final Farm Unit Plat of Irrigation Block 82.

M.B. Austin
Regional Director (Acting)
DATE 7-6-62

83-10 83-9

222-116-32567-19