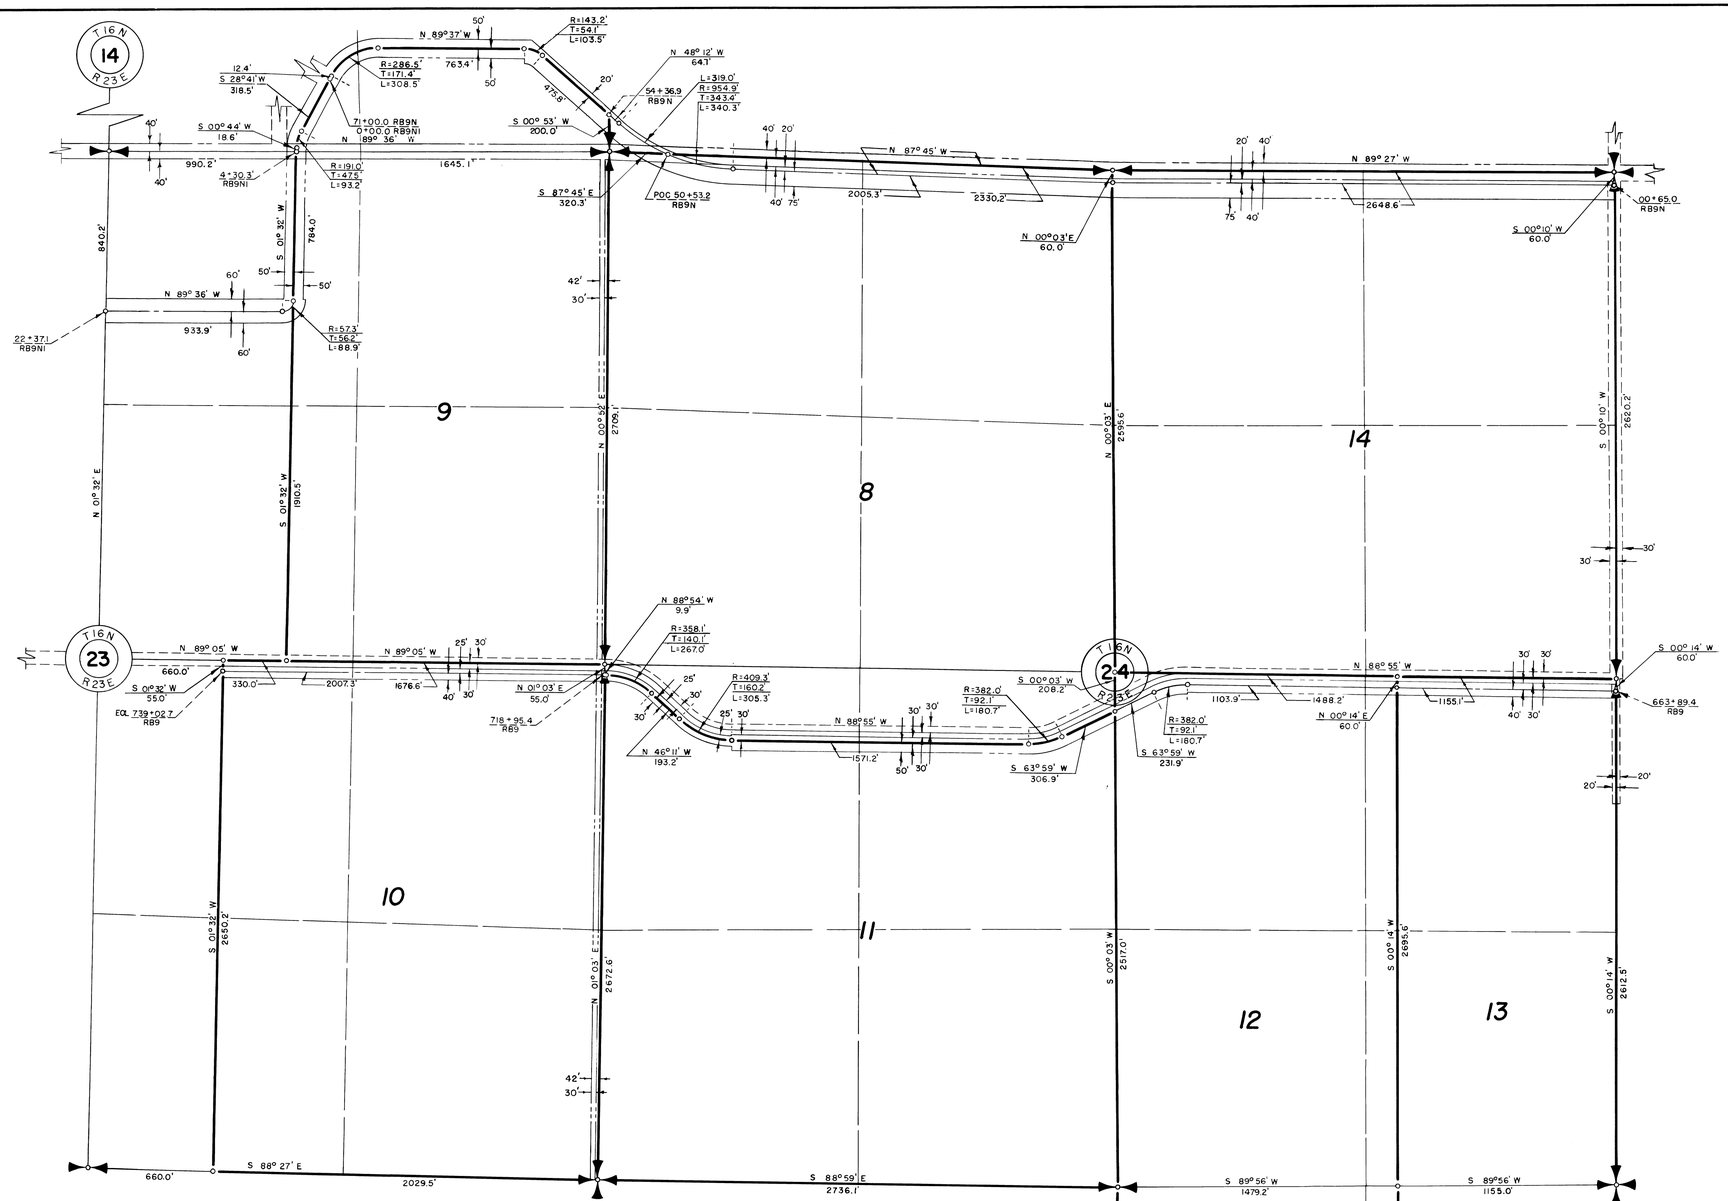

REV. TO 12-31-84 dc

BLOCK 84 HAS NOT BEEN DEVELOPED BY THE U.S.

Drawn TEG
Checked ERP
Surveys certified
A.J. Davidson
Chief, D.BC. Div. (Acting)
DATE 7-31-1956

400 3 2 1 0 2 400
SCALE OF FEET

LEGEND

- Boundaries of Units
- Rights of Way for Roads
- Rights of Way for Canals
- Rights of Way for Drains
- Rights of Way for Proposed Roads
- 9 Unit Number

I certify that this is Sheet 10 of 11 Supplemental Sheets of the ~~Revision~~ of the Final Farm Unit Plat of Irrigation Block 84.

Wm. H. Fuller
Regional Director (Acting)
DATE 9-11-1956

85-28

222-116-28283-14