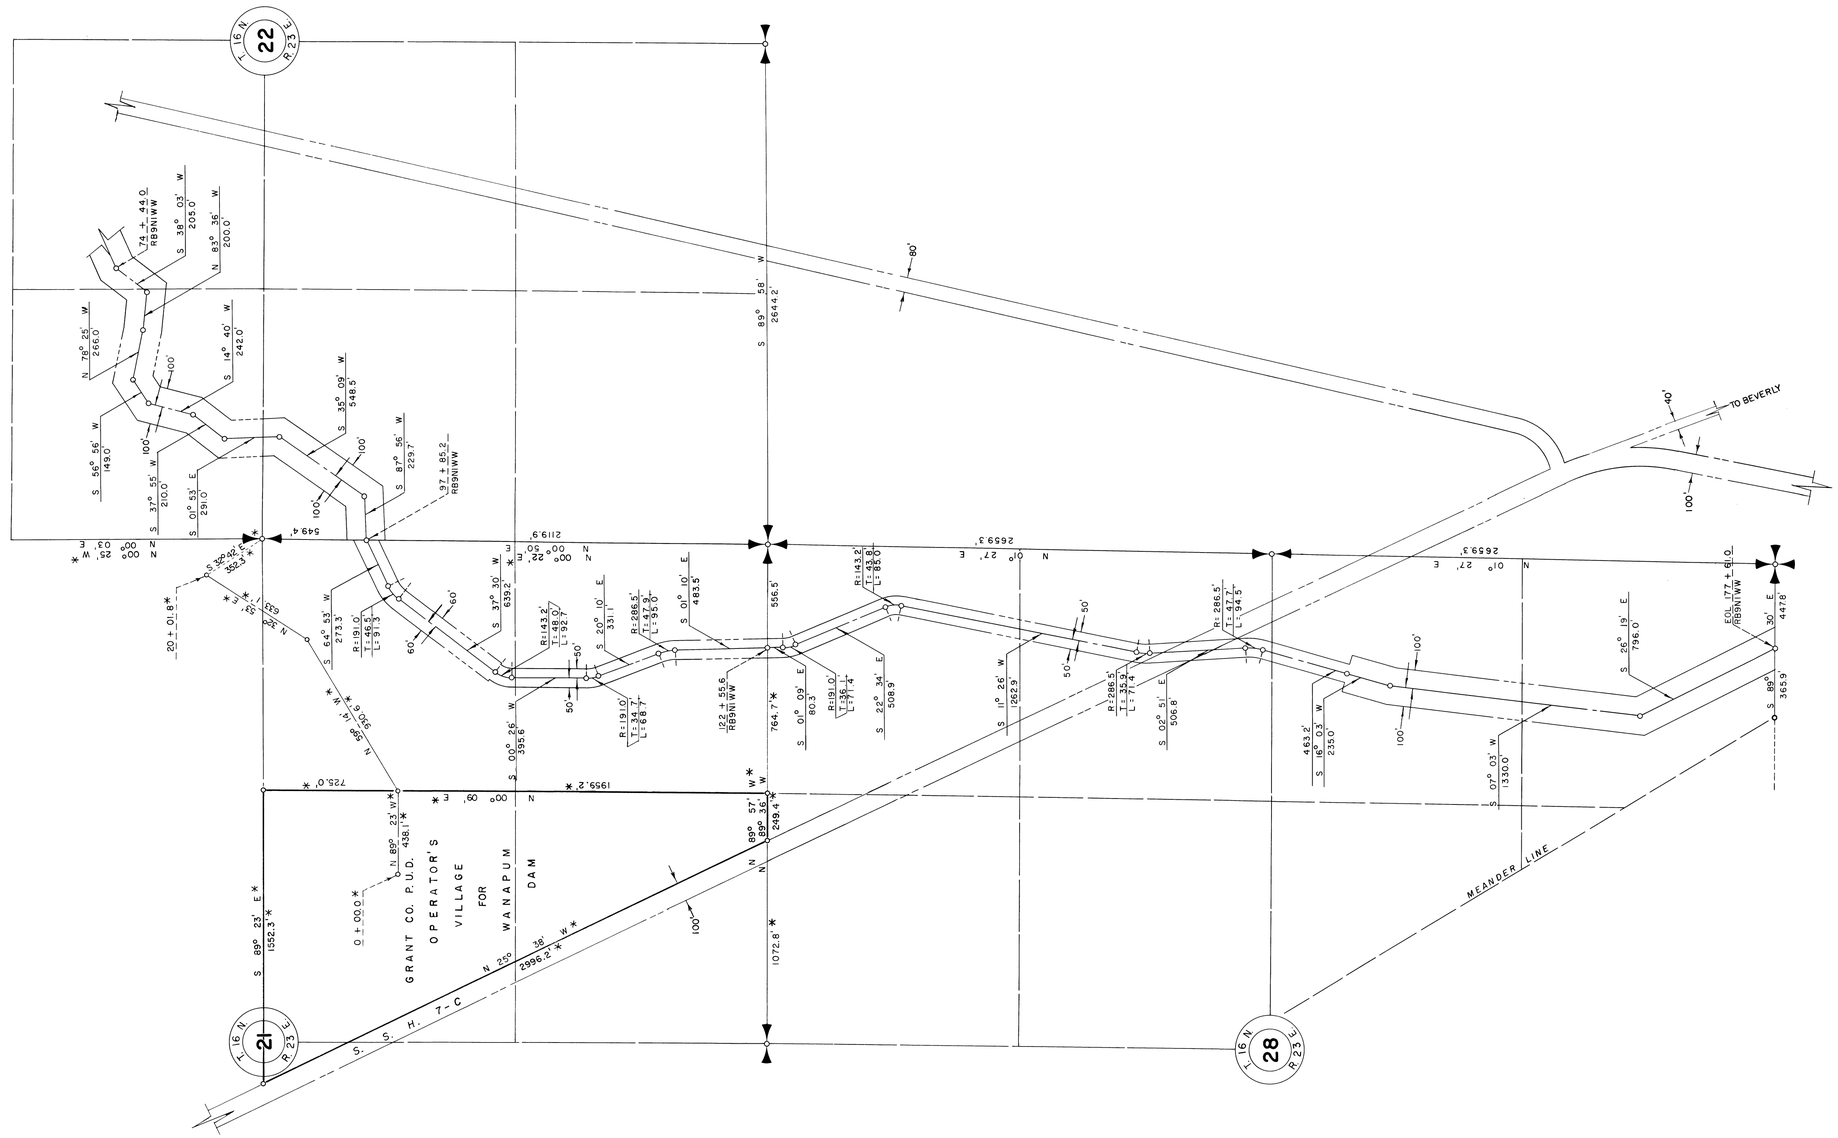

LEGEND

*	Based on Grant Co. P.U.D. Survey Datum
	Rights of Way for Roads
	Rights of Way for Canals
	Rights of Way for Drains
	Rights of Way for Proposed Roads

N

U.S.B.R. GRID

400 3 2 1 0 2 400
SCALE OF FEET

BLOCK 84 HAS NOT BEEN DEVELOPED BY THE U.S.

Drawn P.J.S.
Checked E.R.P.
Surveys certified
A.J. Davidson
Chief, D.&C. Div. (Acting)
DATE 7-31-1956

NOTE: This drawing supersedes and replaces Drawing No. 16 attached to and filed with Farm Unit Plat of Irrigation Block 84 as recorded in Grant County on

Wm. H. Tuller
Regional Director (Acting)
DATE 9-11-1956

222-116-28283-16