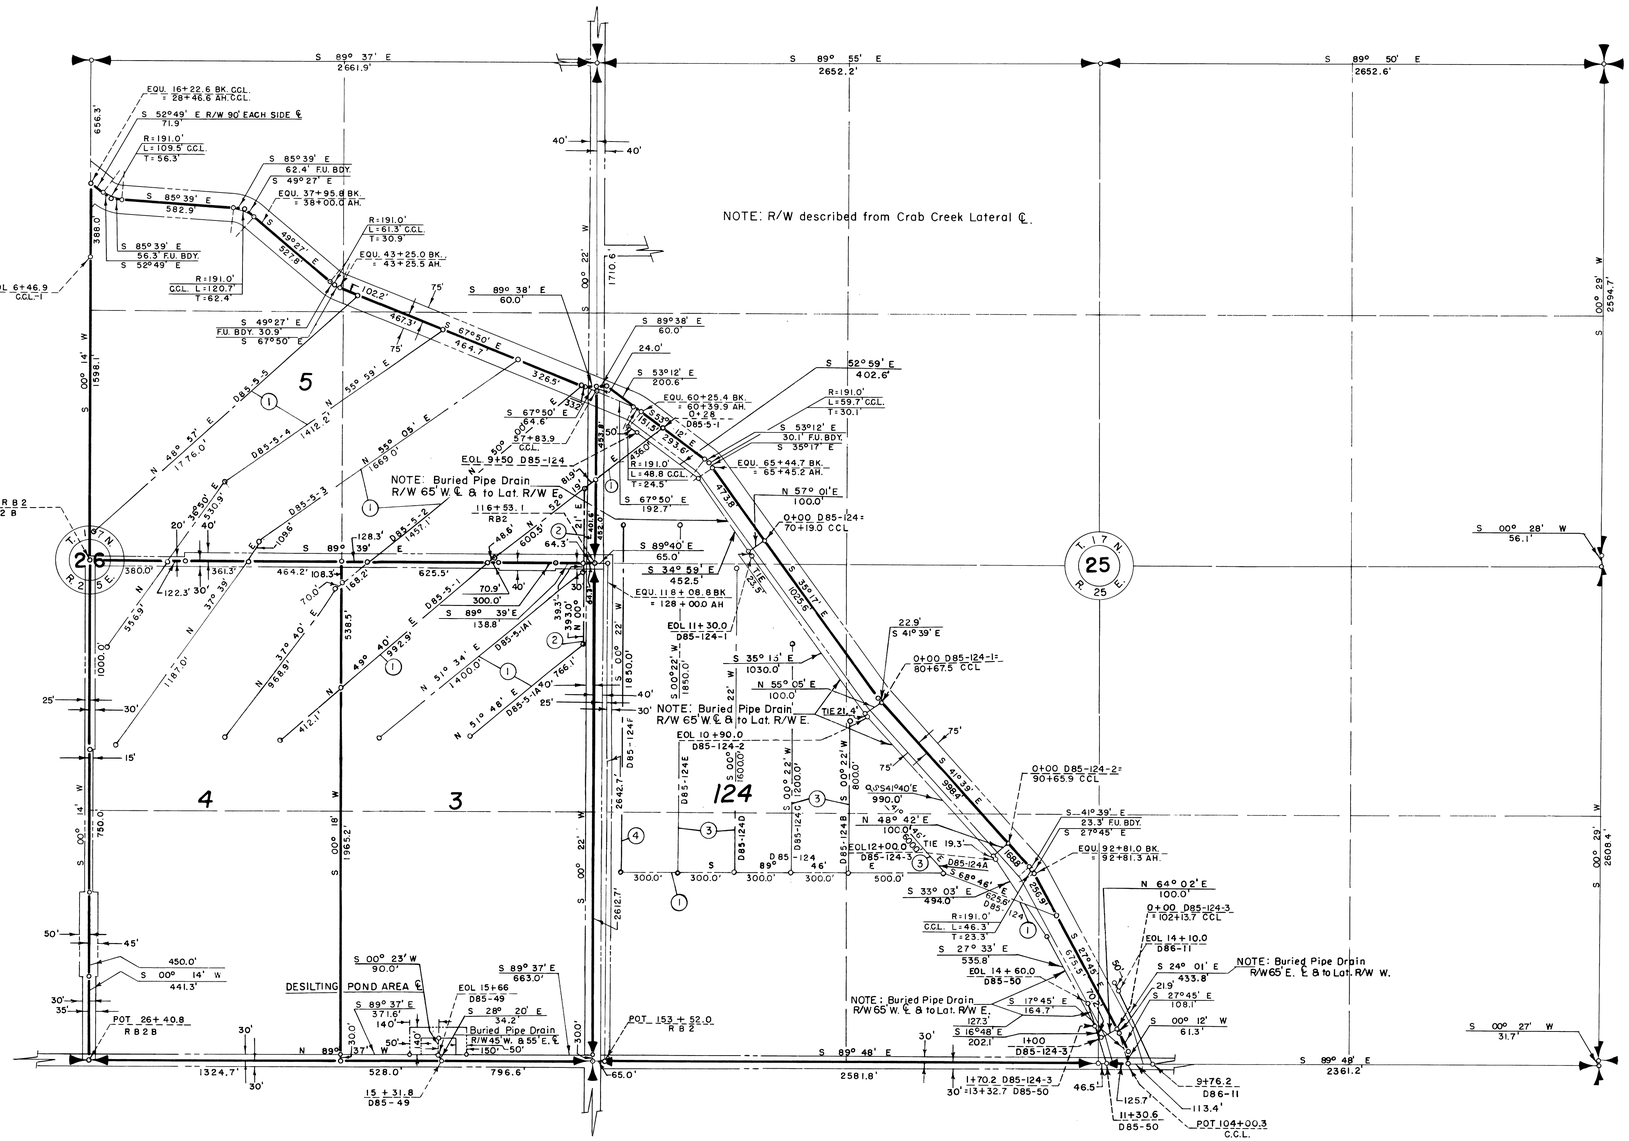

NOTE: Buried Pipe Drain R/W

1. 45' N. & 55' S.
2. 75' W. & TO RD. E.
3. 55' W. & 45' E.
4. 40' W. & 60' E.

THIS SHEET NOT RECORDED

LEGEND

- Boundaries of Units
- Rights of Way for Roads
- Rights of Way for Canals
- Rights of Way for Drains
- 3 Unit Number

SCALE OF FEET: 400 3 2 1 0 2 400

N — U.S.B.R. GRID

Drawn W.G.L.
Checked R.E.W.
Surveys certified
J.D. Humes
Chief, D.&C. Div.
DATE 7-17-59

REV. TO 12-16-82	dc
REV. TO 11-8-76	dc
REV. TO 12-28-73	dc
REV. TO 7-31-69	CMc
REV. TO 7-31-67	CMc

I certify that this is Sheet 1 of 15 Supplemental Sheets of the Second Revision of the Final Farm Unit Plat of Irrigation Block 85.

W.G. Draper
Regional Director (Acting)
DATE 7-30-59

222-116-31294-5