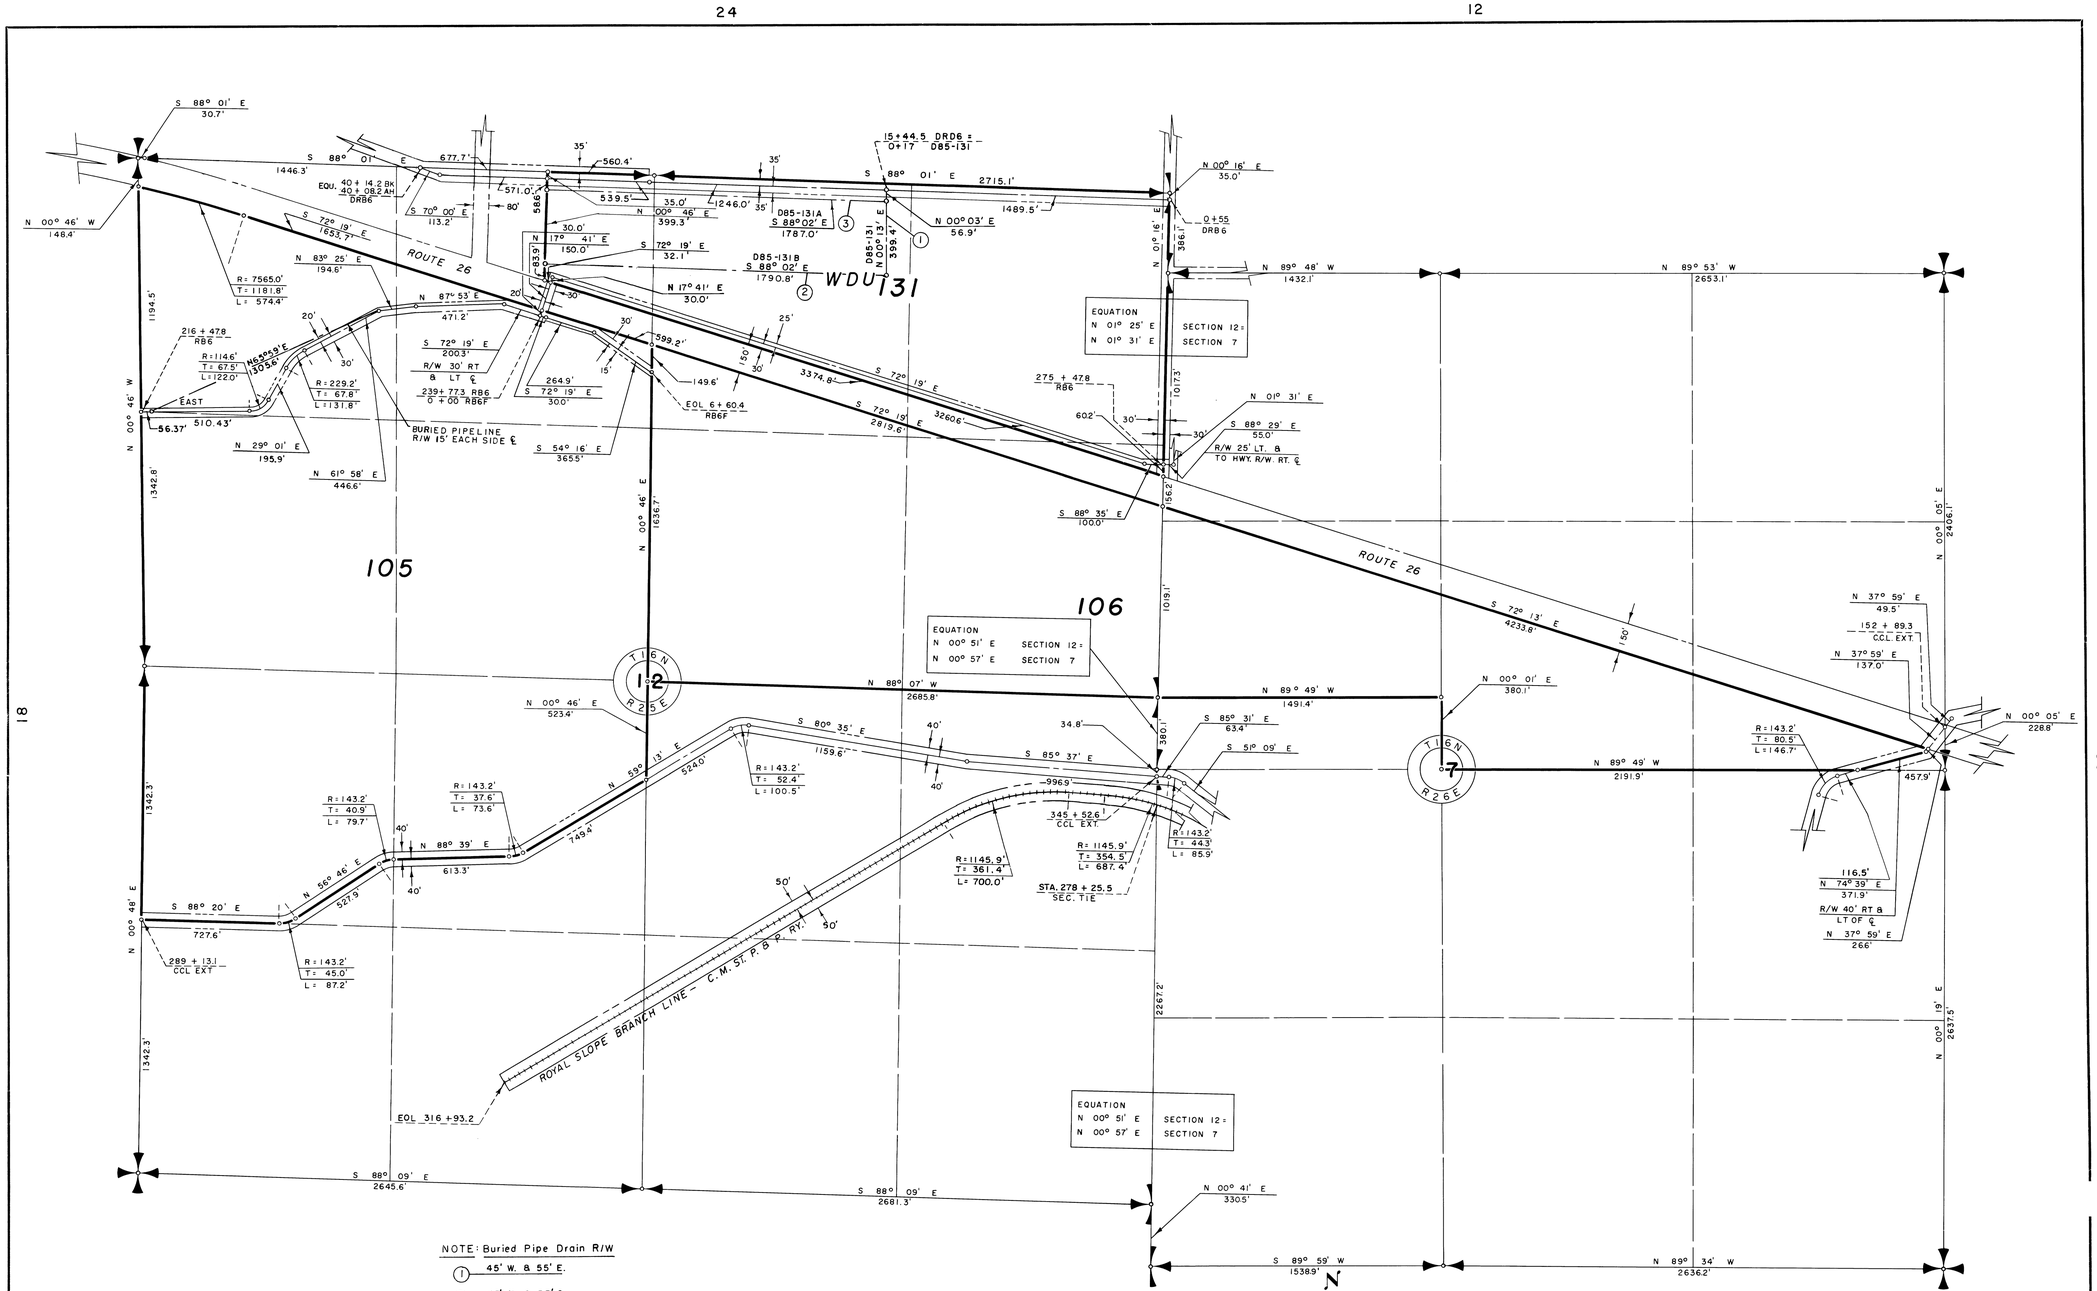

NOTE: Buried Pipe Drain R/W

1. 45' W. & 55' E.
2. 45' N. & 55' S.
3. TO DRAIN N. & 55' S.

LEGEND

- Boundaries of Units
- Rights of Way for Roads
- Rights of Way for Canals
- Rights of Way for Drains

107 Unit Number

400 3 2 1 0 2 400
SCALE OF FEET

Drawn W.R.T.
Checked J.S.A.
Surveys certified
V. D. Humes
Chief, Engr. Div.
DATE 7-21-58

REV. TO 12-30-94	
REV. TO 12-31-85	
REV. TO 10-1-63	

I certify that this is Sheet 12 of 13 Supplemental Sheets of the Fleet Revision of the Final Farm Unit Plat of Irrigation Block 85.

Wm. H. Tuller
Regional Director (Acting)
DATE 8-1-58

222-116-30725-19